9 0 0 0 8 1	ERID#: 90081	LOS ALAMOS NATIONAL LABORATORY ENVIRONMENTAL RESTORATION (RRES-R) Records Processing Facility ER Records Index Form

Date Received: 10/5/2005 ***Processor:*** JR ***Page Count:*** 1

Privileged: (Y/N) N ***Record Category:*** P ***Administrative Record: (Y/N)*** Y

FileFolder: N/A

Miscellaneous Comments: SUMBITTED BY SHANON GOLDBERG

Record Documents:

Start Pg	Doc Type	Doc Date	Title	Box	Package
1	DRAWING	9/4/1944	ZIA PROJECT OMEGA SITE SHEET 4 DRAWING NO. ENG-C-1683 ENG-C-1683 N/A N/A		

14079

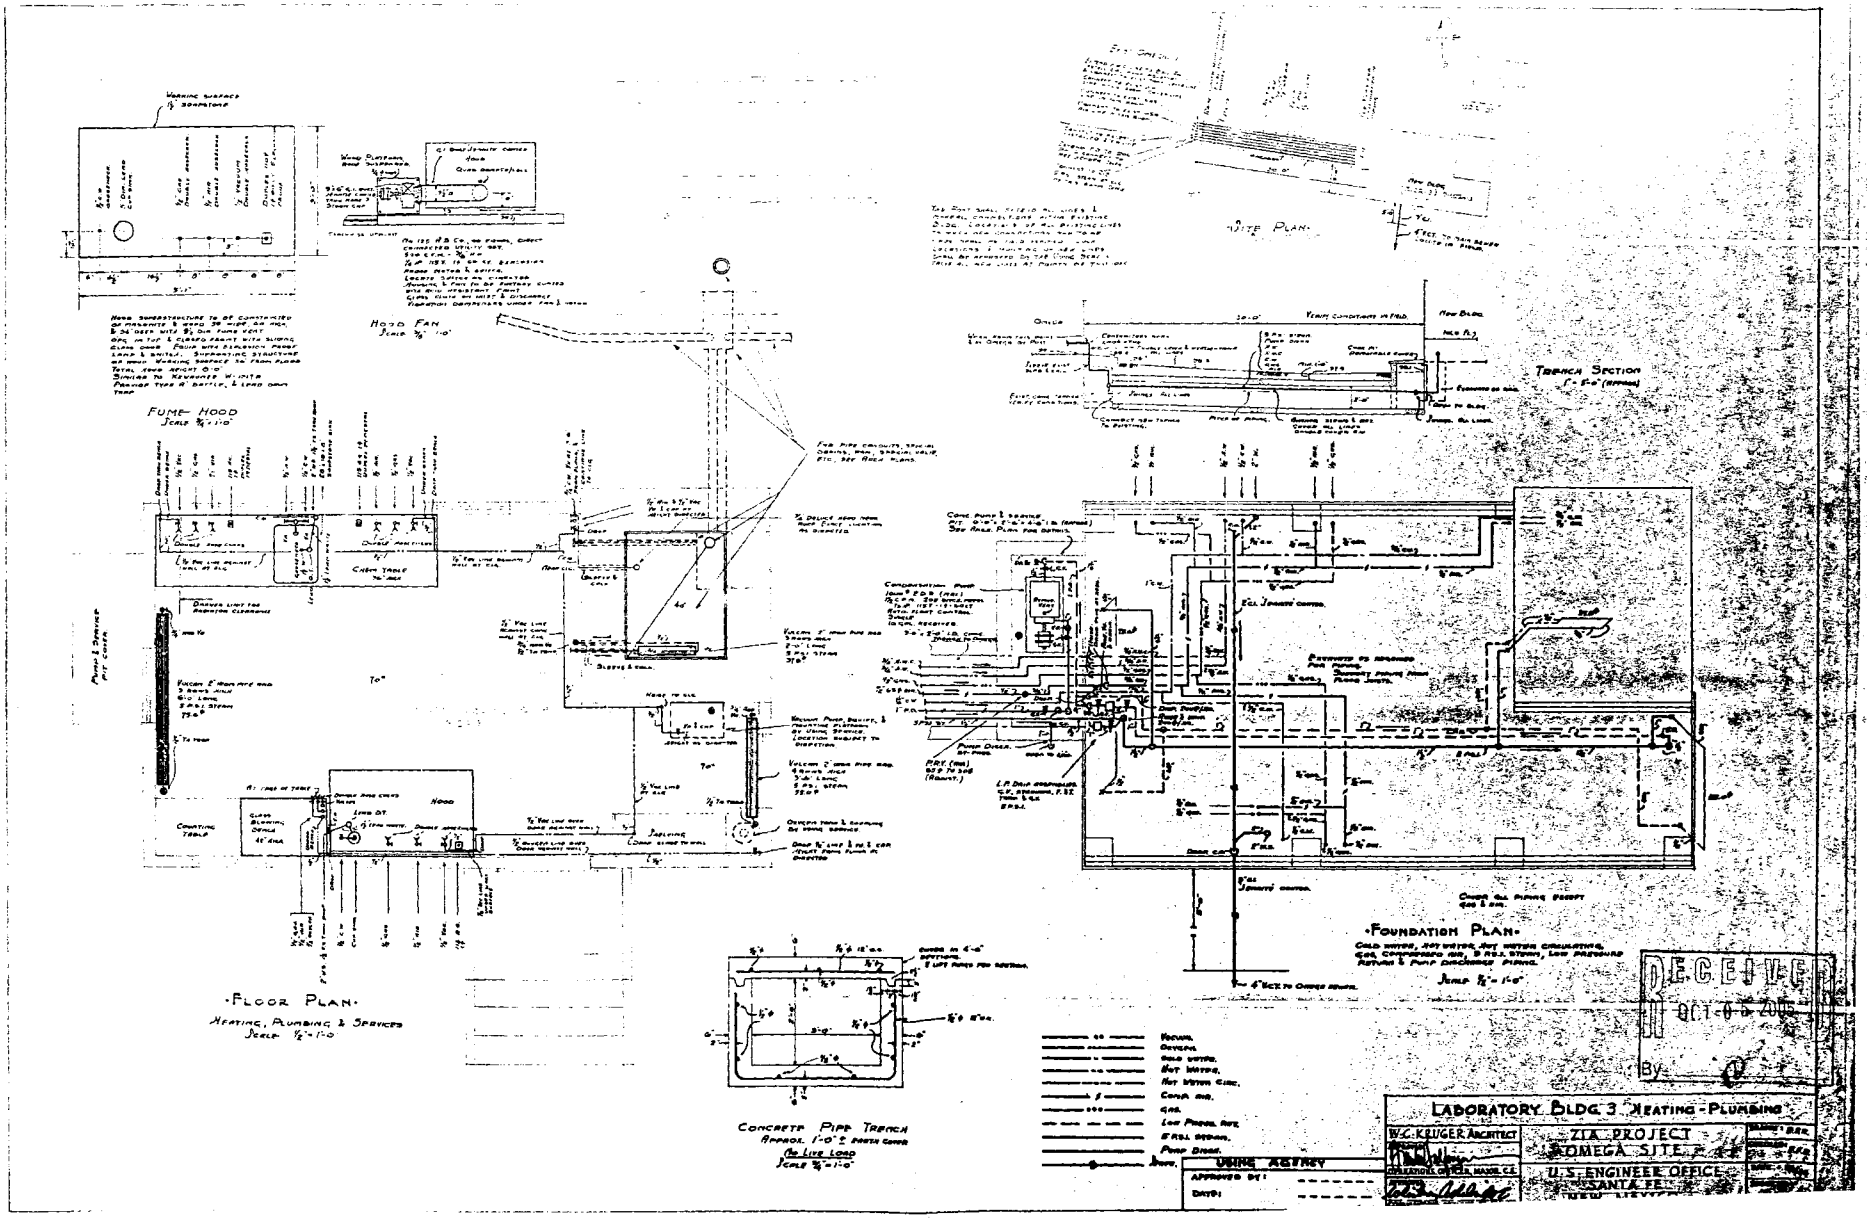

Fume Hood
Hood Fan
Site Plan
Trench Section
Floor Plan
Heating, Plumbing & Services
Concrete Pipe Trench
Foundation Plan
Laboratory Bldg 3 Heating-Plumbing
W.C. Kruger Architect
Zia Project
Omega Site
U.S. Engineer Office
Santa Fe
Using Agency
Approved by:
Date:
Received
Oct 05 2005
By