Best Available Copy

DECEIVED
APR 1 2 2006
By

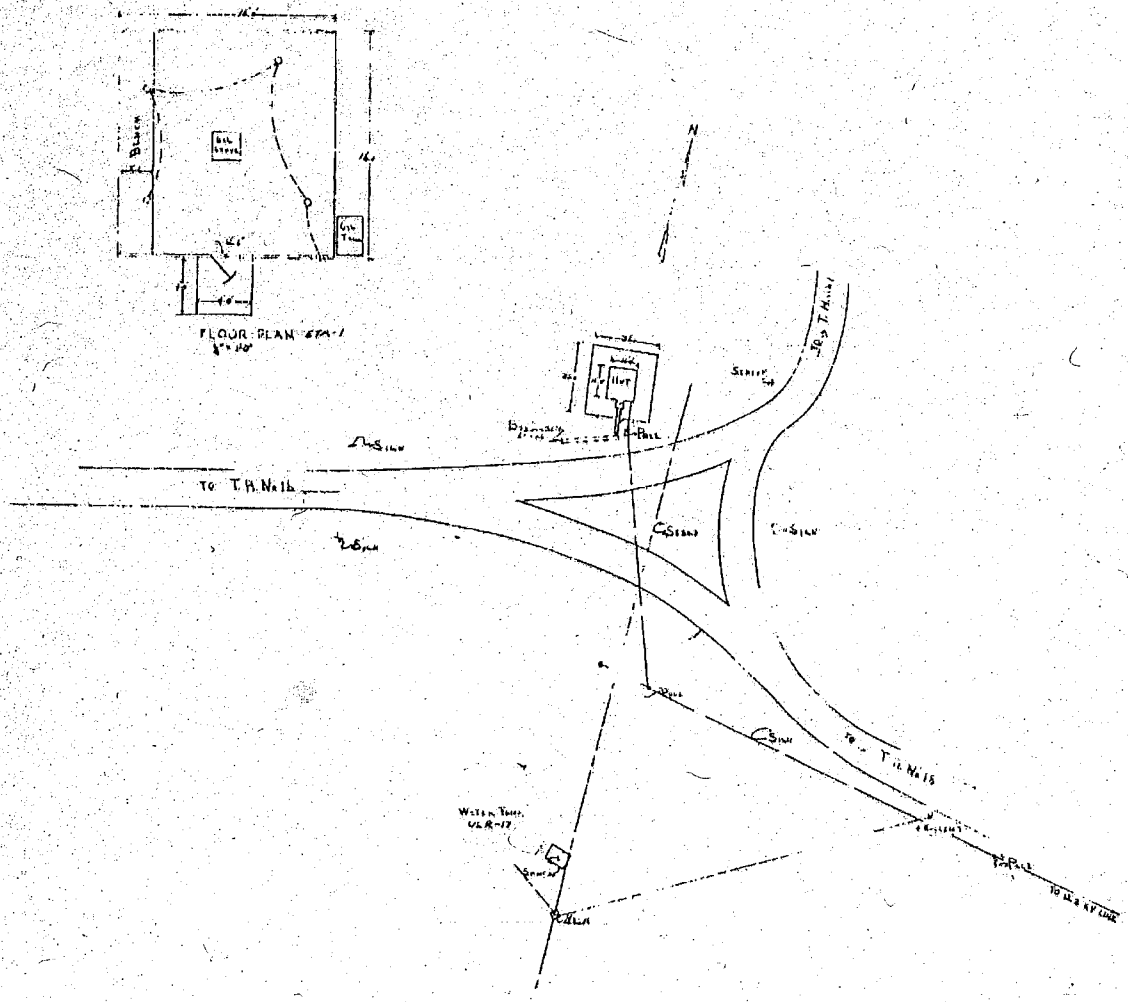

NOTE
Building is a standard hutment painted white.
Interior has been improved for electronics work.

GUIDELINE DEAD STORAGE
WAS AS P 82 CHANGED TO AS-R55

PLOT PLAN
AND BUILDING DETAIL ETA-1
T.A-30
TECH MAINTENANCE GROUP

SCALE	DWG. E.&S.	DATE 8-11-47	DWG. NO.
1" = 30'	CHK. J.W.	DATE 8-11-47	AS-R55
	APPR. [illegible]	DATE 9-2-47	

14151

①
07/9/17