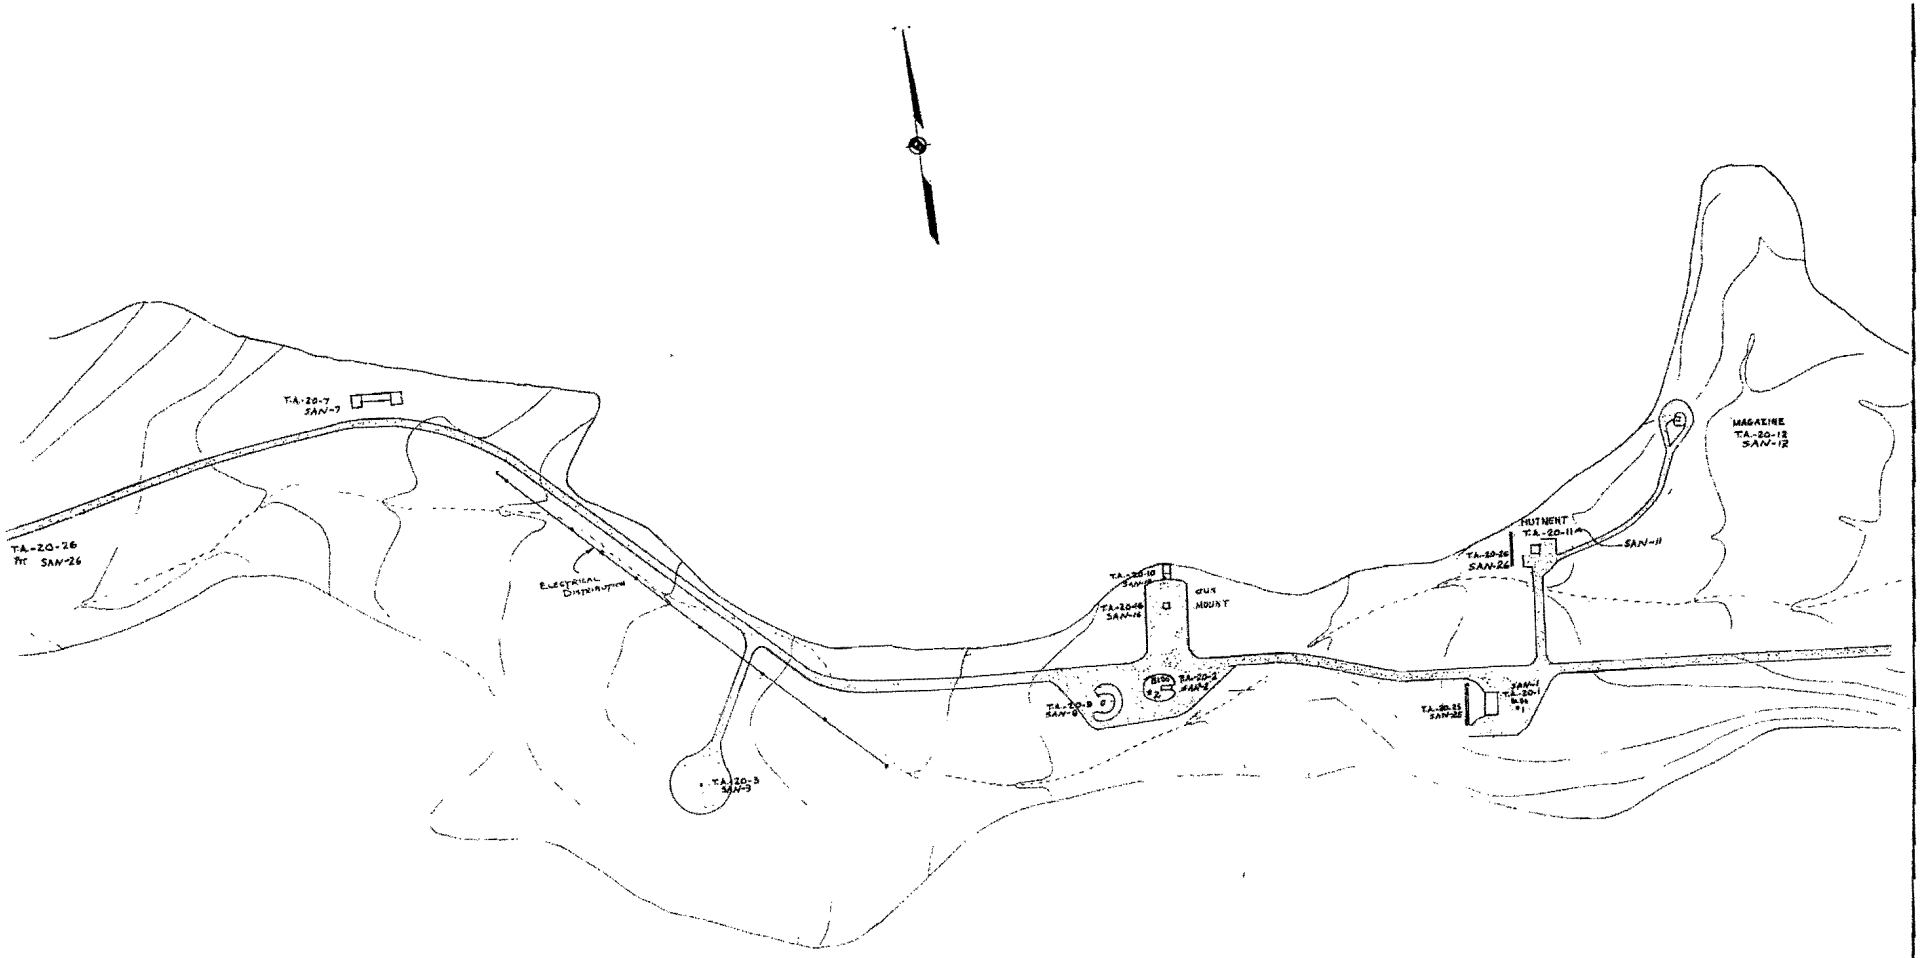

SCALE - 1" = 100'

OBSOLETE
DEAD STORAGE

△ T.A. NUMBERS ADDED ABC 2/19/51

T.A.-20

REVISED SITE PLAN & TOPOGRAPHIC LAYOUT			
W. C. KRUGER-ARCHITECT	SANDIA SITE CONSTRUCTION		SHEET No
DRAWN W.N.S. / CHECKED / DATE 2-21-45 1946	U. S. ENGINEER OFFICE SANTA FE, N. M.		
APPROVED FOR / BY	SUBMITTED	RECOMMENDED	APPROVED

L.A.S.L. DWG. No. ENG.-C 1778

ENTERED

024345

31593