[redacted]

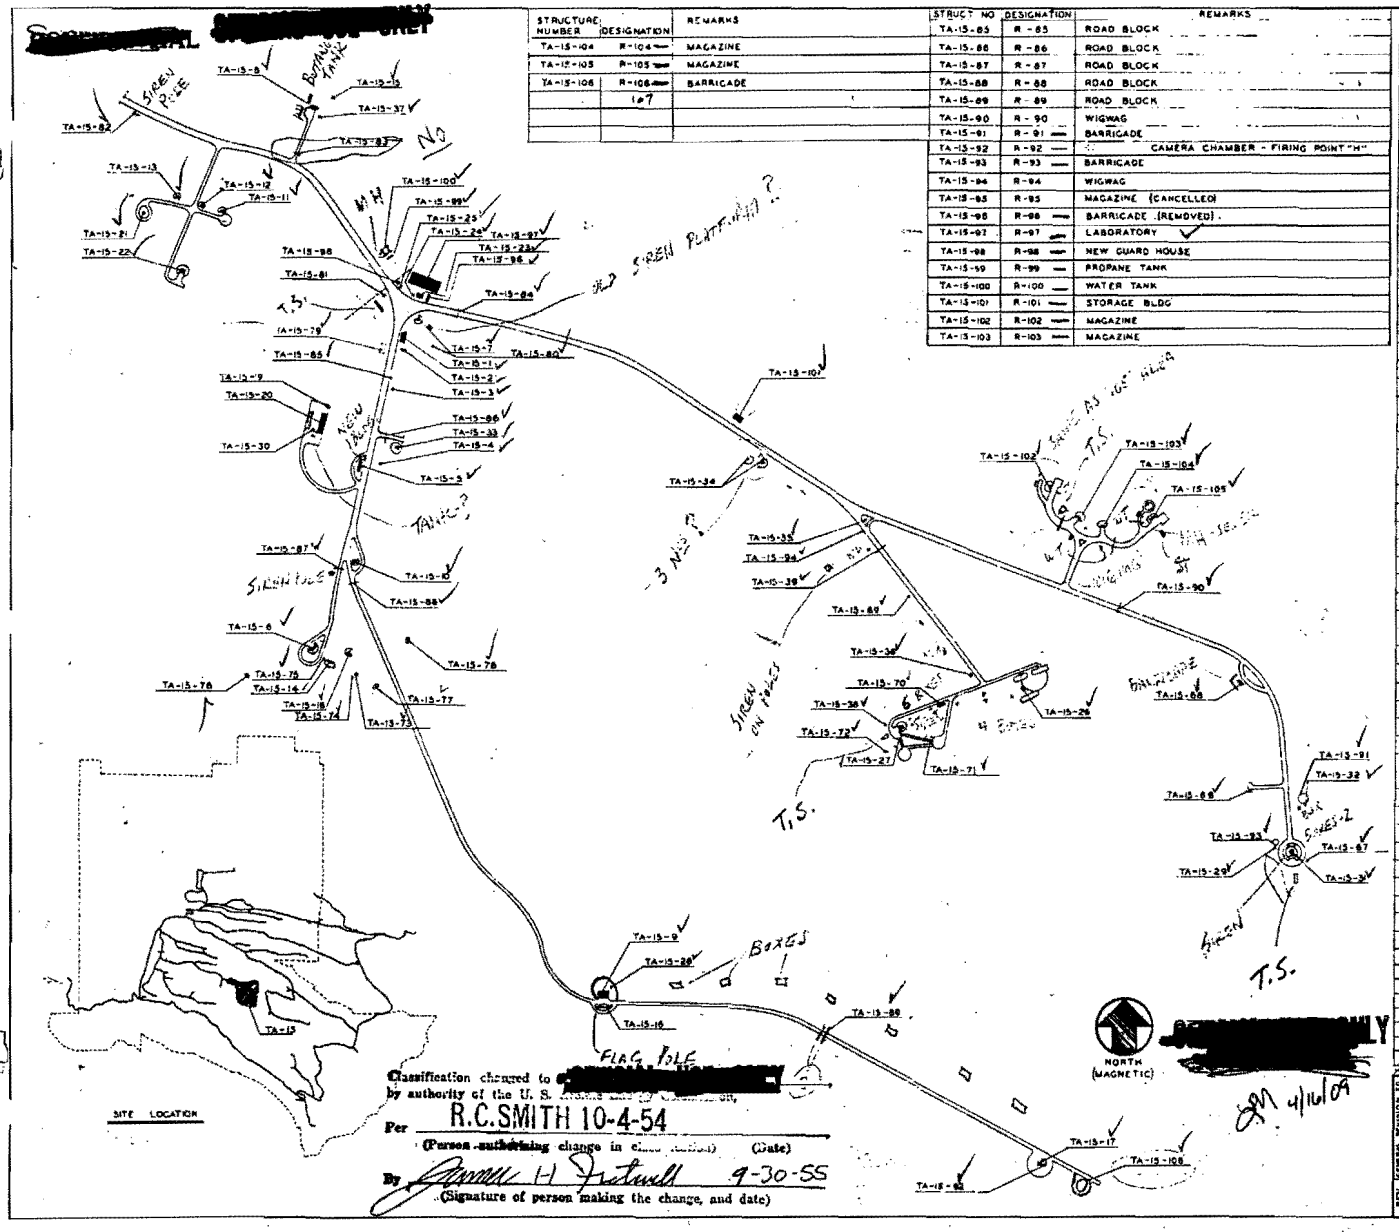

STRUCTURE NUMBER	DESIGNATION	REMARKS
TA-15-104	R-104	MAGAZINE
TA-15-105	R-105	MAGAZINE
TA-15-106	R-106	BARRICADE
	107	

STRUCT NO	DESIGNATION	REMARKS
TA-15-85	R-85	ROAD BLOCK
TA-15-86	R-86	ROAD BLOCK
TA-15-87	R-87	ROAD BLOCK
TA-15-88	R-88	ROAD BLOCK
TA-15-89	R-89	ROAD BLOCK
TA-15-90	R-90	WIGWAG
TA-15-91	R-91	BARRICADE
TA-15-92	R-92	CAMERA CHAMBER - FIRING POINT "H"
TA-15-93	R-93	BARRICADE
TA-15-94	R-94	WIGWAG
TA-15-95	R-95	MAGAZINE (CANCELLED)
TA-15-96	R-96	BARRICADE (REMOVED).
TA-15-97	R-97	LABORATORY
TA-15-98	R-98	NEW GUARD HOUSE
TA-15-99	R-99	PROPANE TANK
TA-15-100	R-100	WATER TANK
TA-15-101	R-101	STORAGE BLDG
TA-15-102	R-102	MAGAZINE
TA-15-103	R-103	MAGAZINE

STRUCTURE NUMBER	DESIGNATION	REMARKS
TA-15-1	R-1	LABORATORY & SHOP
TA-15-2	R-2	WAREHOUSE
TA-15-3	R-3	STORAGE
TA-15-4	R-4	STORAGE
TA-15-5	R-5	TRIMMING BUILDING
TA-15-6	R-6	CONTROL CHAMBER FIRING PT. A
TA-15-7	R-7	OFFICE & DARK ROOM
TA-15-8	R-8	CUTTING BUILDING
TA-15-9	R-9	CONTROL CHAMBER, FIRING PT. G
TA-15-10	R-10	DETONATOR MAGAZINE
TA-15-11	R-11	MAGAZINE
TA-15-12	R-12	MAGAZINE
TA-15-13	R-13	MAGAZINE
TA-15-14	R-14	X-UNIT CHAMBER FIRING PT. A
TA-15-15	R-15	CONTROL ROOM FOR BLDG R-8
TA-15-16	R-16	BARRICADE FIRING PT. G
TA-15-17	R-17	INSTRUMENT CHAMBER FIRING PT. H
TA-15-18	R-18	MAGAZINE FIRING PT. A
TA-15-19	R-19	GUARD - TOWER A AT ASSEMBLY BLDG
TA-15-20	R-20	ASSEMBLY BUILDING
TA-15-21	R-21	MAGAZINE
TA-15-22	R-22	MAGAZINE
TA-15-23	R-23	GMY MANOR
TA-15-24	R-24	STORAGE
TA-15-25	R-25	WATER TANK (REMOVED)
TA-15-26	R-26	X-UNIT CHAMBER FIRING PT. E
TA-15-27	R-27	CONTROL BUILDING FIRING PT. E & F
TA-15-28	R-28	X-UNIT CHAMBER FIRING PT. G
TA-15-29	R-29	X-UNIT CHAMBER FIRING PT. I
TA-15-30	R-30	GUARD STATION AT ASSEMBLY BLDG.
TA-15-31	R-31	CONTROL BUILDING FIRING PTS. I & J
TA-15-32	R-32	X-UNIT CHAMBER FIRING PT. J
TA-15-33	R-33	RADIOACTIVE SOURCE BUILDING
TA-15-34	R-34	CONTROL CHAMBER FIRING PT. D (ABANDONED)
TA-15-35	R-35	CONTROL CHAMBER FIRING PT. C (ABANDONED)
TA-15-36	R-36	X-UNIT CHAMBER
TA-15-37	R-37	AIR COMPRESSOR BUILDING FOR BLDG R-8
TA-15-38	R-38	MAGAZINE
TA-15-39	R-39	ROAD BLOCK
TA-15-40	THRU TA-15-65	HELD IN RESERVE
TA-15-66	R-66	WATER TANK
TA-15-67	R-67	SEPTIC TANK
TA-15-68	R-68	DAY MAGAZINE
TA-15-69	R-69	CAP MAGAZINE
TA-15-70	R-70	WATER TANK
TA-15-71	R-71	PLATE BARRICADE
TA-15-72	R-72	SEPTIC TANK
TA-15-73	R-73	PLATE BARRICADE FIRING PT B (ABANDONED)
TA-15-74	R-74	X-UNIT CHAMBER FIRING PT. B (ABANDONED)
TA-15-75	R-75	ELECTRIC MANHOLE FIRING PT. A
TA-15-76	R-76	PERS SHELTER FIRING PT. A
TA-15-77	R-77	PERS SHELTER FIRING PT. A
TA-15-78	R-78	PERS. SHELTER FIRING PT. A
TA-15-79	R-79	UNDERGROUND TANK
TA-15-80	R-80	SEPTIC TANK
TA-15-81	R-81	GUARD BLDG ENTRANCE TO R-SITE (REMOVED)
TA-15-82	R-82	TELEPHONE BOOTH
TA-15-83	R-83	ROAD BLOCK
TA-15-84	R-84	ROAD BLOCK

Classification changed to [redacted]
by authority of the U. S. [redacted]
Per R.C.SMITH 10-4-54
(Person authorizing change in classification) (Date)
By [signature] 9-30-55
(Signature of person making the change, and date)

[redacted]

SM 4/16/09

REV. 0 — GENERAL REVISION TO STATUS OF JAN. 1, 1954 — A.E.S.

AUTHORIZED FOR: HEALTH, SAFETY, FIRE PR., COMB., SEC.

LOS ALAMOS SCIENTIFIC LABORATORY
DEPARTMENT OF ENGINEERING—CONSTRUCTION & MAINTENANCE GROUP

STRUCTURE LOCATION PLAN
TA-15 R-SITE

SCALE	DRAWN BY: C.R.S.	DATE: 3-31-50	DWG. NO.
1" = 200'	CHKD. BY:	DATE:	ENG R 130
	APPVD. BY:	DATE:	

1053369

31620

ENTERED