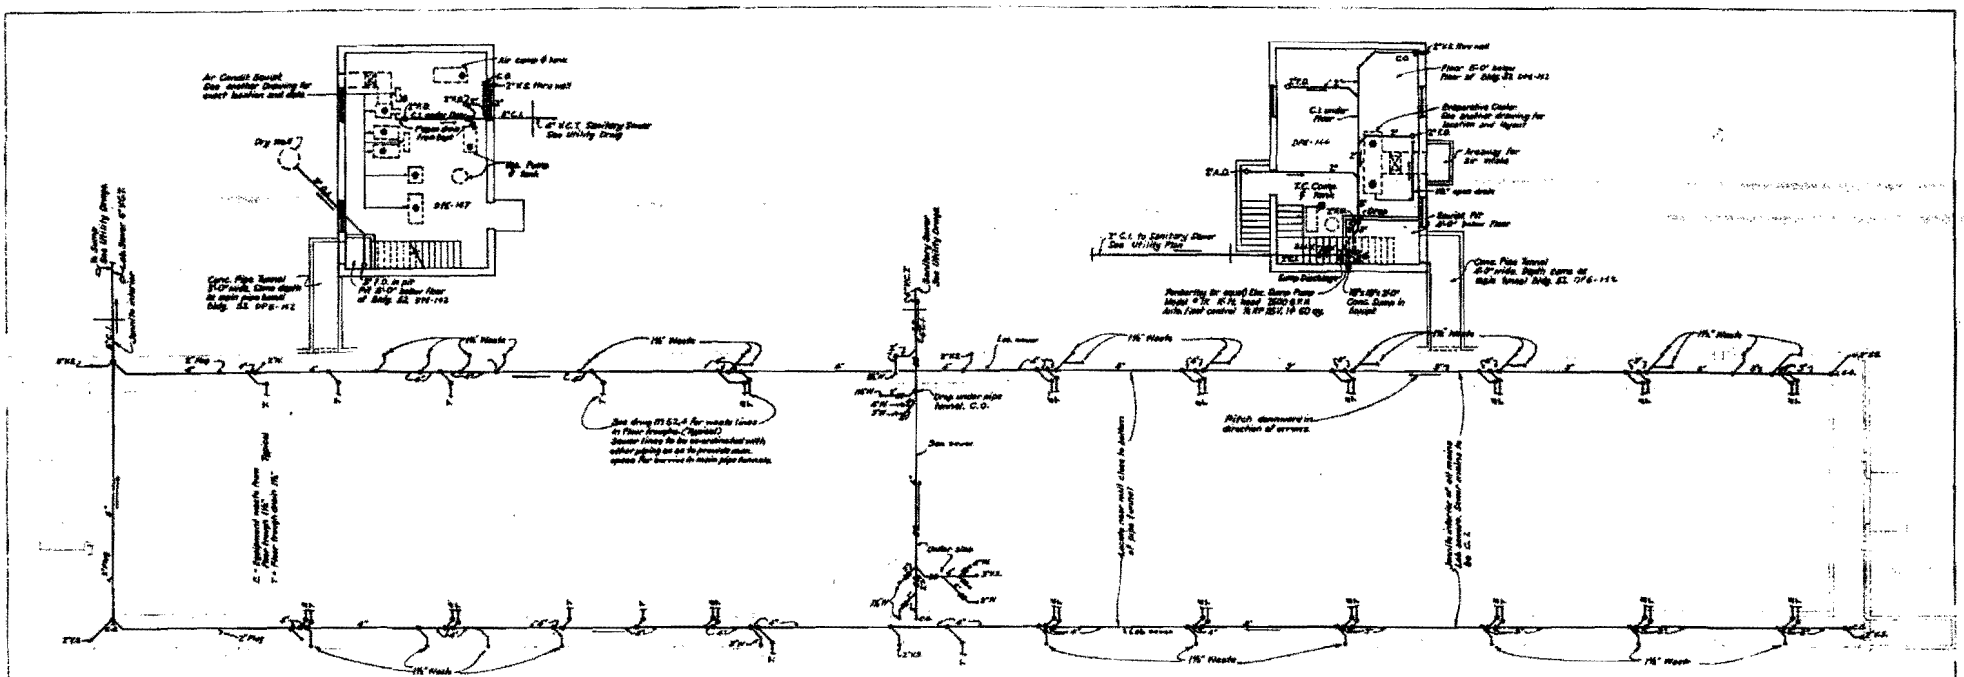

Lab. Sewer

Sanitary Sewer

1. No Sewer lines to be covered.
2. Jennite interior of all lab. sewer lines in main pipe tunnel.
3. All connections to Equipt. according to Mfgrs. drawings & recommendations.
4. Provide steel sleeves for all piping thru conc. walls, floors and plaster walls.
5. All roughing outlets to be taken from Mfgrs. Equipt. Drwgs.
6. Support sewer lines in pipe tunnel with rod and ring hangers from cross pipes (See Drwg. M 52-9) or from side wall brackets.

DPE-152

FOUNDATION PLAN

SCALE: 1/8" = 1'-0"

LABORATORY & SANITARY SEWER PIPING

MECHANICAL EQUIPMENT & PIPING DPE-152		
W.C. KRUGER ARCHITECT	"DP" SITE CONSTRUCTION	SHEET No. M 52 10 OF
TRACED W.W.T. APR. 23, 1945	U. S. ENGINEER OFFICE SANTA FE, N. M.	
J. G. Burke	David F. Foley	

L.A.S.L. DWG. NO. ENG-C 2243

23205 E

33637

109230