DESIGN CRITERIA

DRY BOX FACILITY

BUILDING DP-209 TA-21

TITLE	DRAWING NO. ENG. PL-	SHEET NO.
INDEX & SITE LOCATION PLAN	509	1
PLOT PLAN -	510	2
PARTIAL PLAN - FIRST FLOOR	511	3
PARTIAL PLAN - FIRST FLOOR - FURNITURE LAYOUT	512	4
PARTIAL PLAN - FIRST FLOOR - ELECTRICAL	513	5
PARTIAL PLAN - FIRST FLOOR - MECHANICAL	514	6
NAMEPLATE DETAIL	515	7
SCHEDULES	516	8
NOTES	517	9

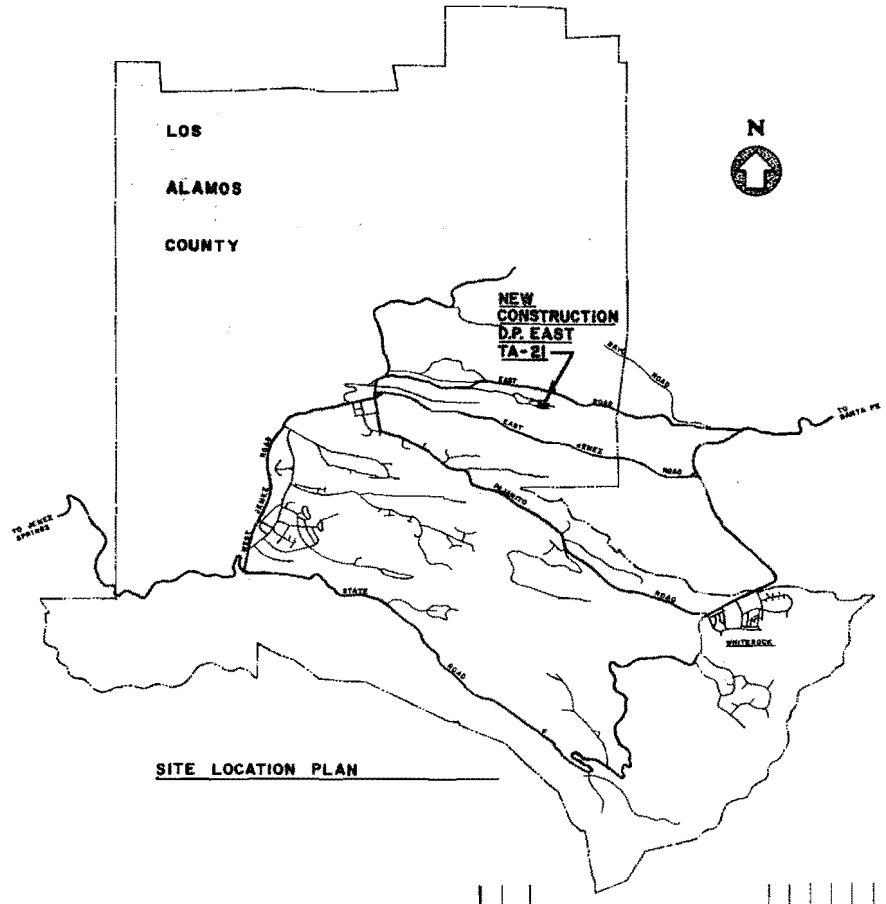

SITE LOCATION PLAN

NO.	DATE	REVISIONS	BY	CHKD	DRFT	S.O.	ENGR.	DR.
1	5/6/85	REVISIONS TO TITLE						

THIS JOB MUST BE INSPECTED AND ANY CHANGES APPROVED BY ENG-4 PHONE

los alamos scientific laboratory
engineering department
UNIVERSITY OF CALIFORNIA — LOS ALAMOS, NEW MEXICO

AUTHORIZED FOR: SECURITY, SAFETY, HEALTH, FIRE PROT., DIVISION, GROUP CMB-3, H-7, ENG-3

DRY BOX FACILITY
INDEX & SITE LOCATION PLAN
D.P. EAST - BLDG.-209 TA-21

SUBMITTED: PROJ. ENGR.
APPROVED: ENGR. GROUP LEADER
APPROVED: ENGR. DEPT. OFFICE
CHECKED
DESIGNED
DATE 1-16-85
SHEET 1 OF 9
SCALE AS NOTED
DIVISION
JOB NUMBER 3873-21
DRAWING NO. ENG-PL-509

33639

109232