Document Discussion

ENTERED

Return To Library > Records 2 > ERID-110000 through ERID-110499 > ERID-110449 ENG-C25688 SANITARY SEWER, CIVIL, SITE PLAN TA-8, TA-9, TA-22 (LASL DWG)

Created By:	Kathleen Steel/USER/LANL
File name:	Target-ERID # for Domino.txt
Version:	3.0
Document Type:	RPF Record
Description:	N/A

Document Details:

Title:	ERID-110449 ENG-C25688 SANITARY SEWER, CIVIL, SITE PLAN TA-8, TA-9, TA-22 (LASL DWG)
Log ID:	2294
ERID Number.StartPage:	110449
Transmitted By:	THADDEUS KOSTRUBALA
Office of Record:	Business & Project Services
Date Received:	08/30/2010
Official Use Only:	N
Page Count:	1
Record Type:	Drawing
Document Date:	09/01/1944
To:(Addressees - Organization)	N/A
From:(Senders - Organization)	N/A
Other Document Number(s):	PKG-1728 C25688
TA:	8 9 22
PRS Number(s):	N/A

October 22nd, 2009

*** Denotes Fields that are mandatory.**

To download this file, right mouse click on the file and select 'Save to Disk' or 'Save Target as'

Target-ERID # for Domino.txt <-- This link points to this version.

To check-out and/or edit this file, select Edit Document or Check Out Document from the Document menu above.

File Cabinet: Records 2

Binder Category: ERID-110000 through ERID-119999

Binder: ERID-110000 through ERID-110499

34020

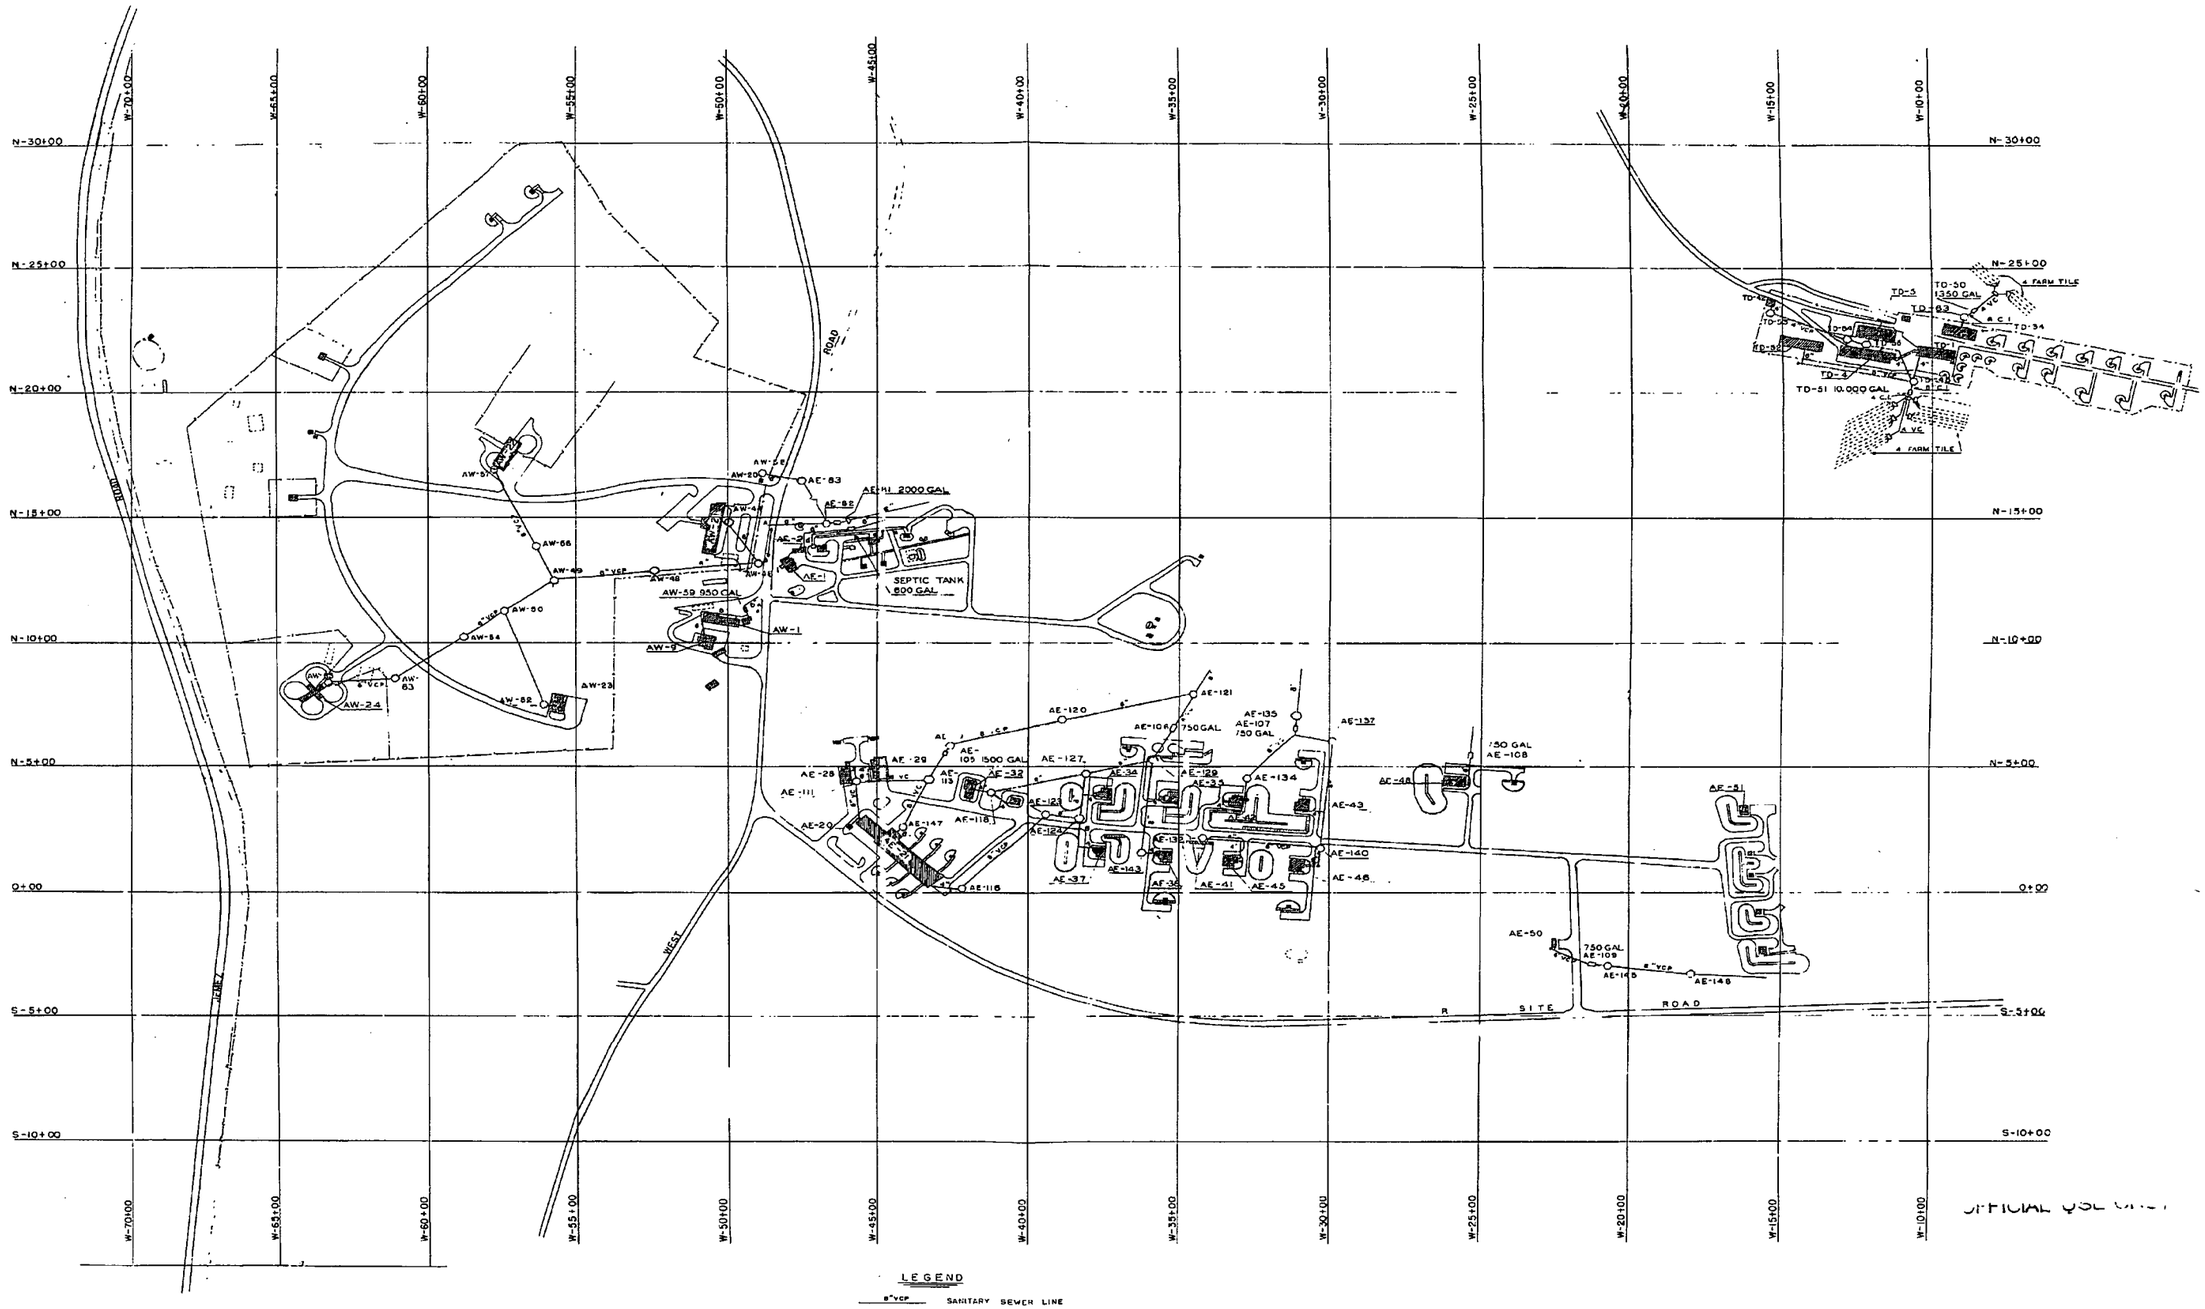

LEGEND

- 8"VCP — SANITARY SEWER LINE
- SEPTIC TANK
- MANHOLE
- DOSING CHAMBER
- D — DISTRIBUTION BOX
- DISPERSAL FIELD
- C — HEADWALL

L.A.S.L. DWG. NO. ENG-C 25688

U. S. ATOMIC ENERGY COMMISSION

SANITARY SEWER

TA-8--TA-9--TA-22

ZIA COMPANY

STATUS OF 4-1-55 CMJ

LMC CMJ
CMJ
9-1-53

21 43