Document Discussion

ENTERED

Return To Library > Records 2 > ERID-110000 through ERID-110499 > ERID-110466 ENG-C45511 TA-40 ENGINEERING SERVICES LEACH FIELD TA-14 & 40 BLDG 40-11 CIVIL: SITE PLAN (PAN AM WORLD SERVICES, INC)

Created By:	Kathleen Steel/USER/LANL
File name:	Target-ERID # for Domino.txt
Version:	1.0
Document Type:	RPF Record
Description:	N/A

Document Details:

Title:	ERID-110466 ENG-C45511 TA-40 ENGINEERING SERVICES LEACH FIELD TA-14 & 40 BLDG 40-11 CIVIL: SITE PLAN (PAN AM WORLD SERVICES, INC)
Log ID:	2337
ERID Number.StartPage:	110466
Transmitted By:	THADDEUS KOSTRUBALA
Office of Record:	Business & Project Services
Date Received:	09/01/2010
Official Use Only:	N
Page Count:	1
Record Type:	Drawing
Document Date:	06/15/88
To:(Addressees - Organization)	N/A
From:(Senders - Organization)	PAN AM WORLD SERVICES, INC
Other Document Number(s):	PKG-1728 ENG-C45511
TA:	40 14
PRS Number(s):	N/A

October 22nd, 2009

*** Denotes Fields that are mandatory.**

To download this file, right mouse click on the file and select 'Save to Disk' or 'Save Target as'

Target-ERID # for Domino.txt <-- This link points to this version.

To check-out and/or edit this file, select Edit Document or Check Out Document from the Document menu above.

File Cabinet: Records 2

Binder Category: ERID-110000 through ERID-119999

Binder: ERID-110000 through ERID-110499

34023

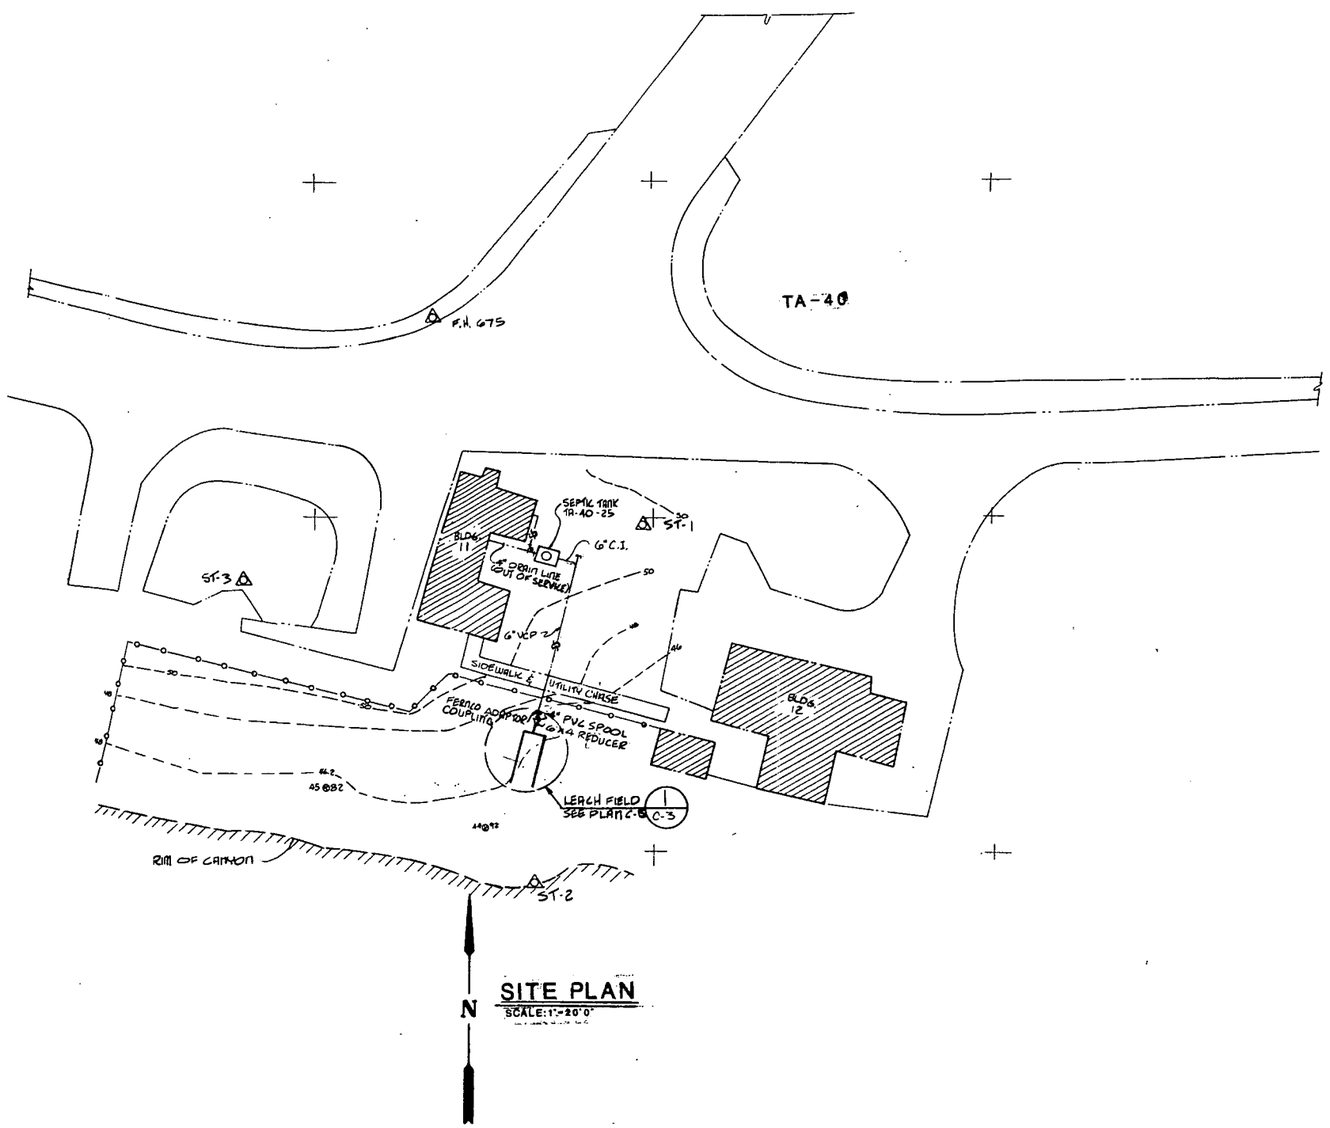

SITE PLAN
SCALE: 1"=20'0"

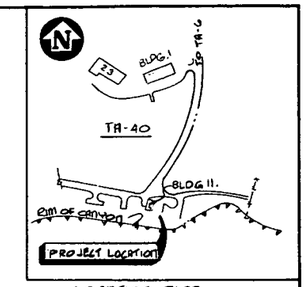

LOCATION PLAN
NTS

LEGEND

—SS—	SANITARY SEWER
	EXISTING CONSTRUCTION
	NEW CONSTRUCTION
	SEPTIC TANK (EXISTING)
	EXISTING FENCE
	SURVEY CONTROL
	BORE HOLE

POINT	X	Y	ELEV.	DESCRIPTION
FH 675	479,735.03	1,767,260.02	7351.76	CHISELED X SOUTH BONNET BOLT
ST-1	479,797.47	1,767,197.69	7350.87	2 X 2 HUB & TACK
ST-2	479,765.01	1,767,089.81	7348.15	" " "
ST-3	479,679.09	1,767,181.24	7361.19	" " "

NFMF

AUTHORIZED BY D. R. R. FOR:
HSE-DO 7/2/88
ENG-1
ENG-4
ENG-4
HSE-8
ENG-3

NO.	DATE	CLASS REV.	REVISIONS	DWN	DES	CHK	AE	ENG D.O.	DOE PM

Pan Am World Services, Inc.
LABORATORY SERVICES DIVISION
LOS ALAMOS, NEW MEXICO

ENGINEERING SERVICES
LEACH FIELD TA-14 & 40
CIVIL: SITE PLAN
BLDG. 11 TA-40

DRAWN	J.E. GONZALES
CHECKED	
DESIGN	FJM
CHECKED	
RELEASED	
DATE	6-15-88
PAN AM DWG. NO.	58-074-55
REQUESTING DIVISION	
REQUESTING GROUP	

SUBMITTED: AE | RECOMMENDED: Pan Am Util. | APPROVED: Pan Am Util.

UNITED STATES
Department of Energy
LOS ALAMOS AREA OFFICE – LOS ALAMOS, NEW MEXICO

AE CONTRACT NO. | SHEET C-1 OF 5

CLASSIFICATION U | REVIEWER D. J. Kroda | DATE 7-25-6

LAB JOB NO.	LAB DWG NO.	DOE DWG NO.
949-214	ENG-C45511	

REC'D ____ LOGGED ✓ TO VAULT