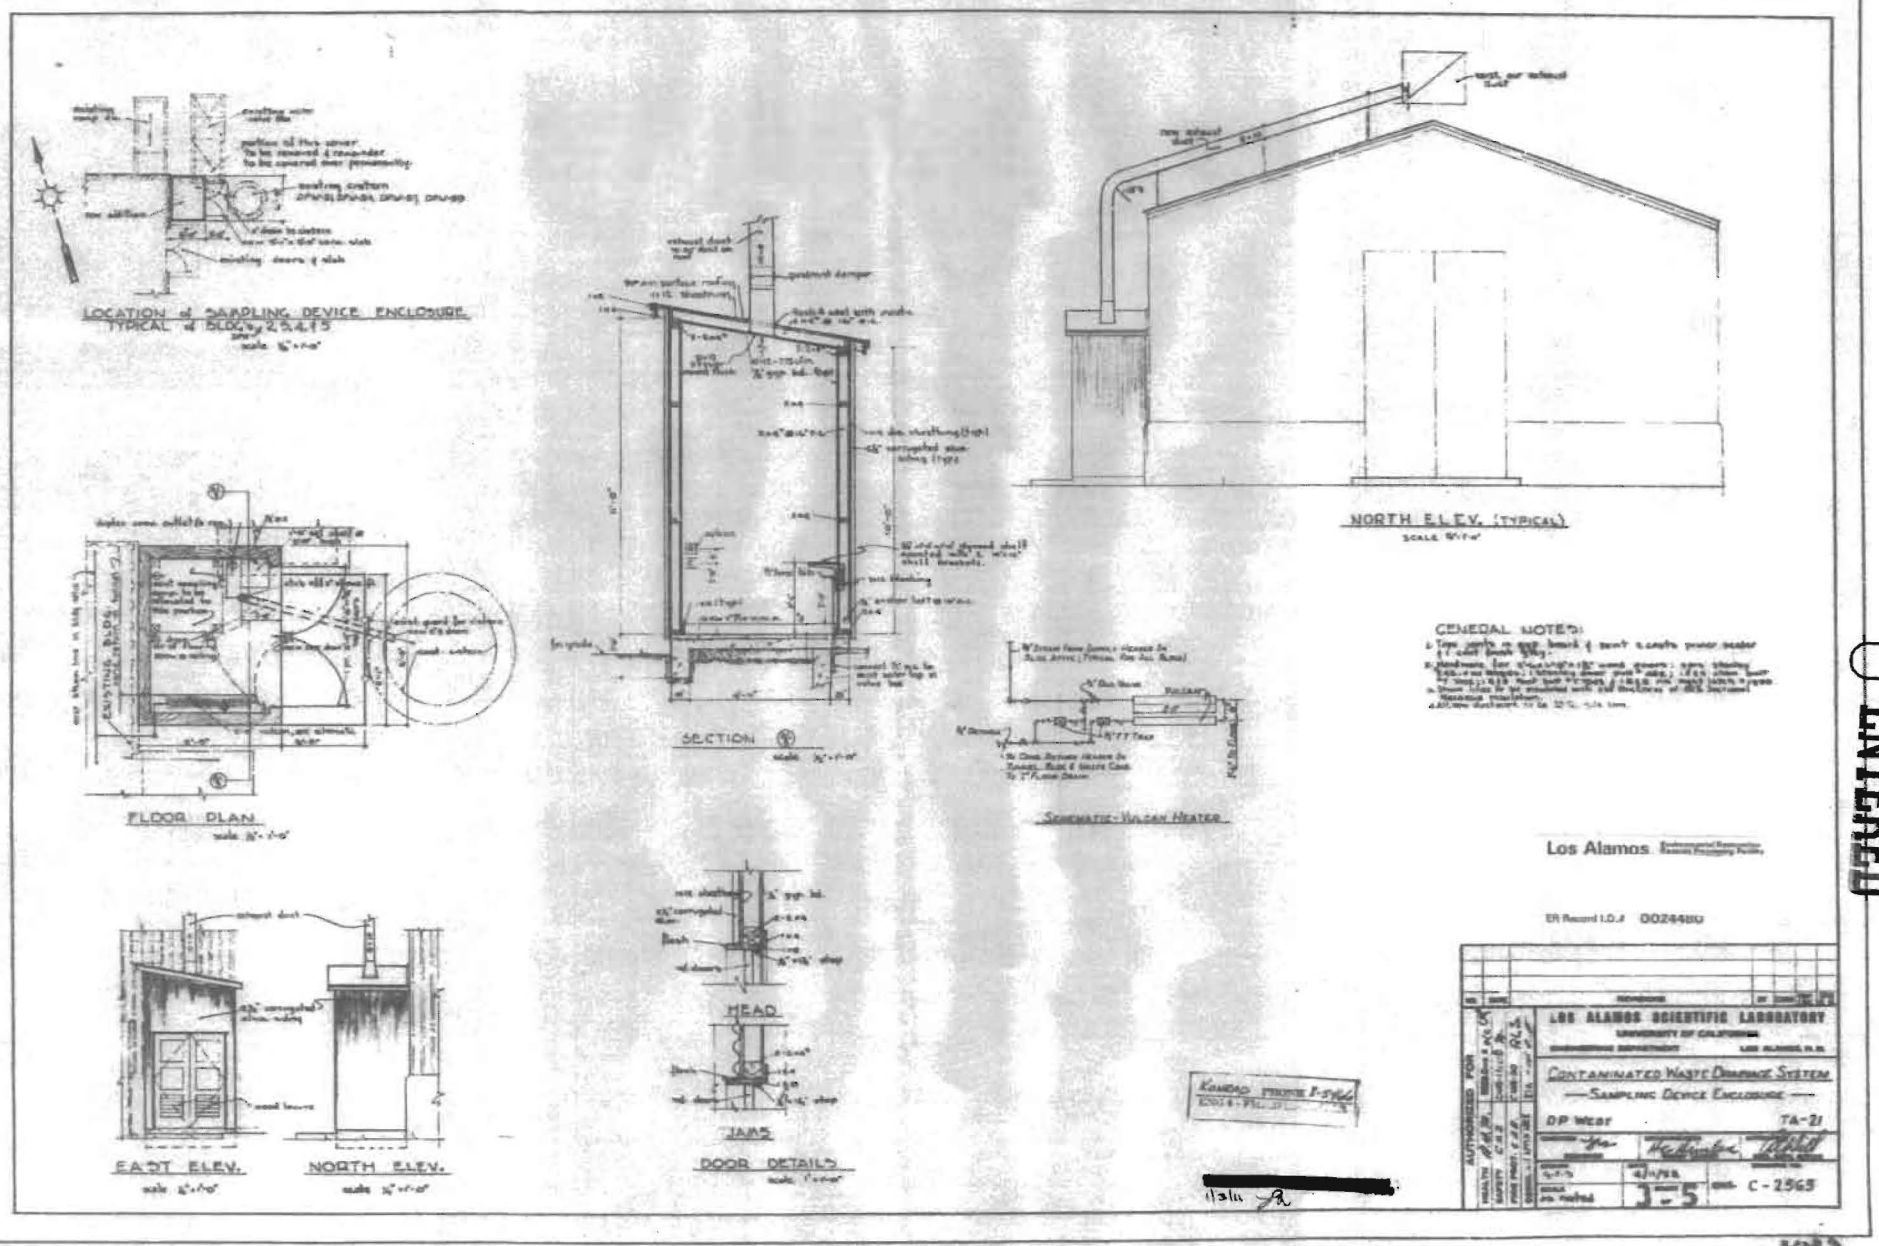
LOCATION of SAMPLING DEVICE ENCLOSURE
TYPICAL of BLDG's 2,3,4,5
FLOOR PLAN
EAST ELEV.
NORTH ELEV.
SECTION
HEAD
JAMS
DOOR DETAILS
NORTH ELEV. (TYPICAL)
SCHEMATIC - VULCAN HEATER
GENERAL NOTES:
Los Alamos
ER Record I.D.# 0024480
LOS ALAMOS SCIENTIFIC LABORATORY
UNIVERSITY OF CALIFORNIA
CONTAMINATED WASTE DRAINAGE SYSTEM
SAMPLING DEVICE ENCLOSURE
DP WEST
TA-21
C-2565
ENTERED
024480

34294