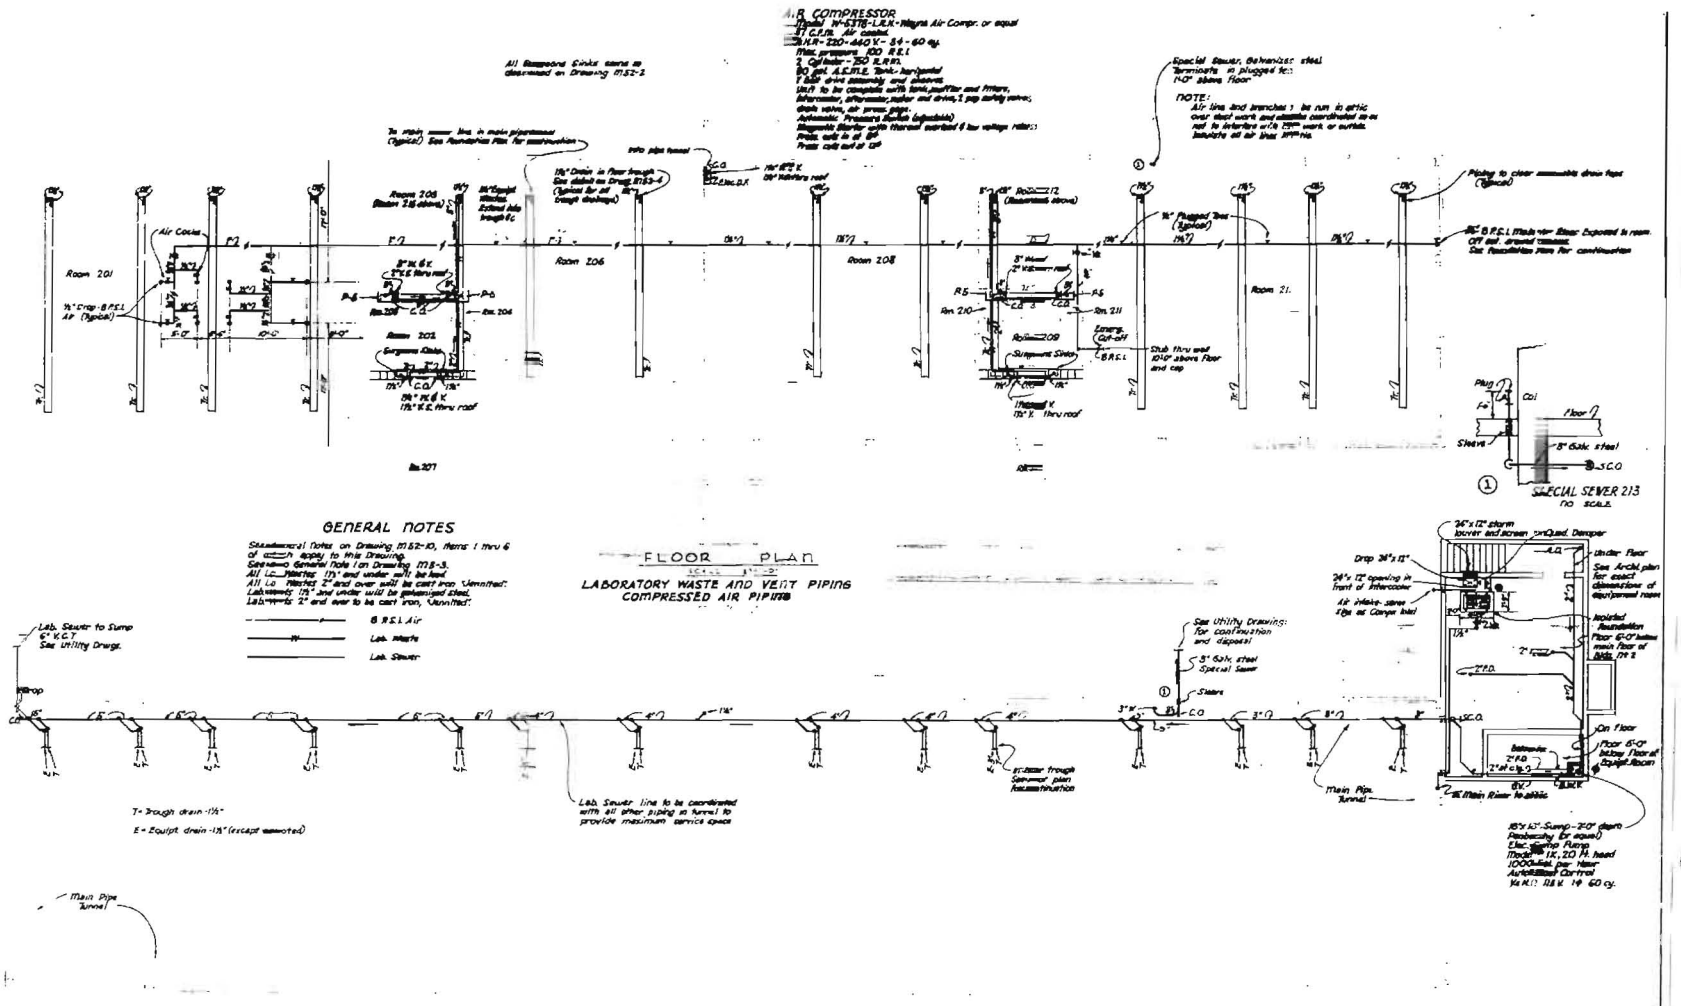

NUMBER	DATE	REVISION	BY	APPROVED
1	May 25, 1945	Added Special Sewer	R.	Pfeiffer 11-3-3

MECHANICAL EQUIPMENT & PIPING BUILDING 2.

W.C. KRUG ARCHITECT — "DP" SITE CONSTRUCTION — SHEET M2 of 6

U. S. ENGINEER OFFICE
SANTA FE, N.M.

DRAWN MDS TRACED LEV — CHK'D R.K. — DATE MAY 11, 1945

SUBMITTED — RECOMMENDED — APPROVED

L.A.S. DWG. NO. M-2107

23,06

ENTERED

111437

34310