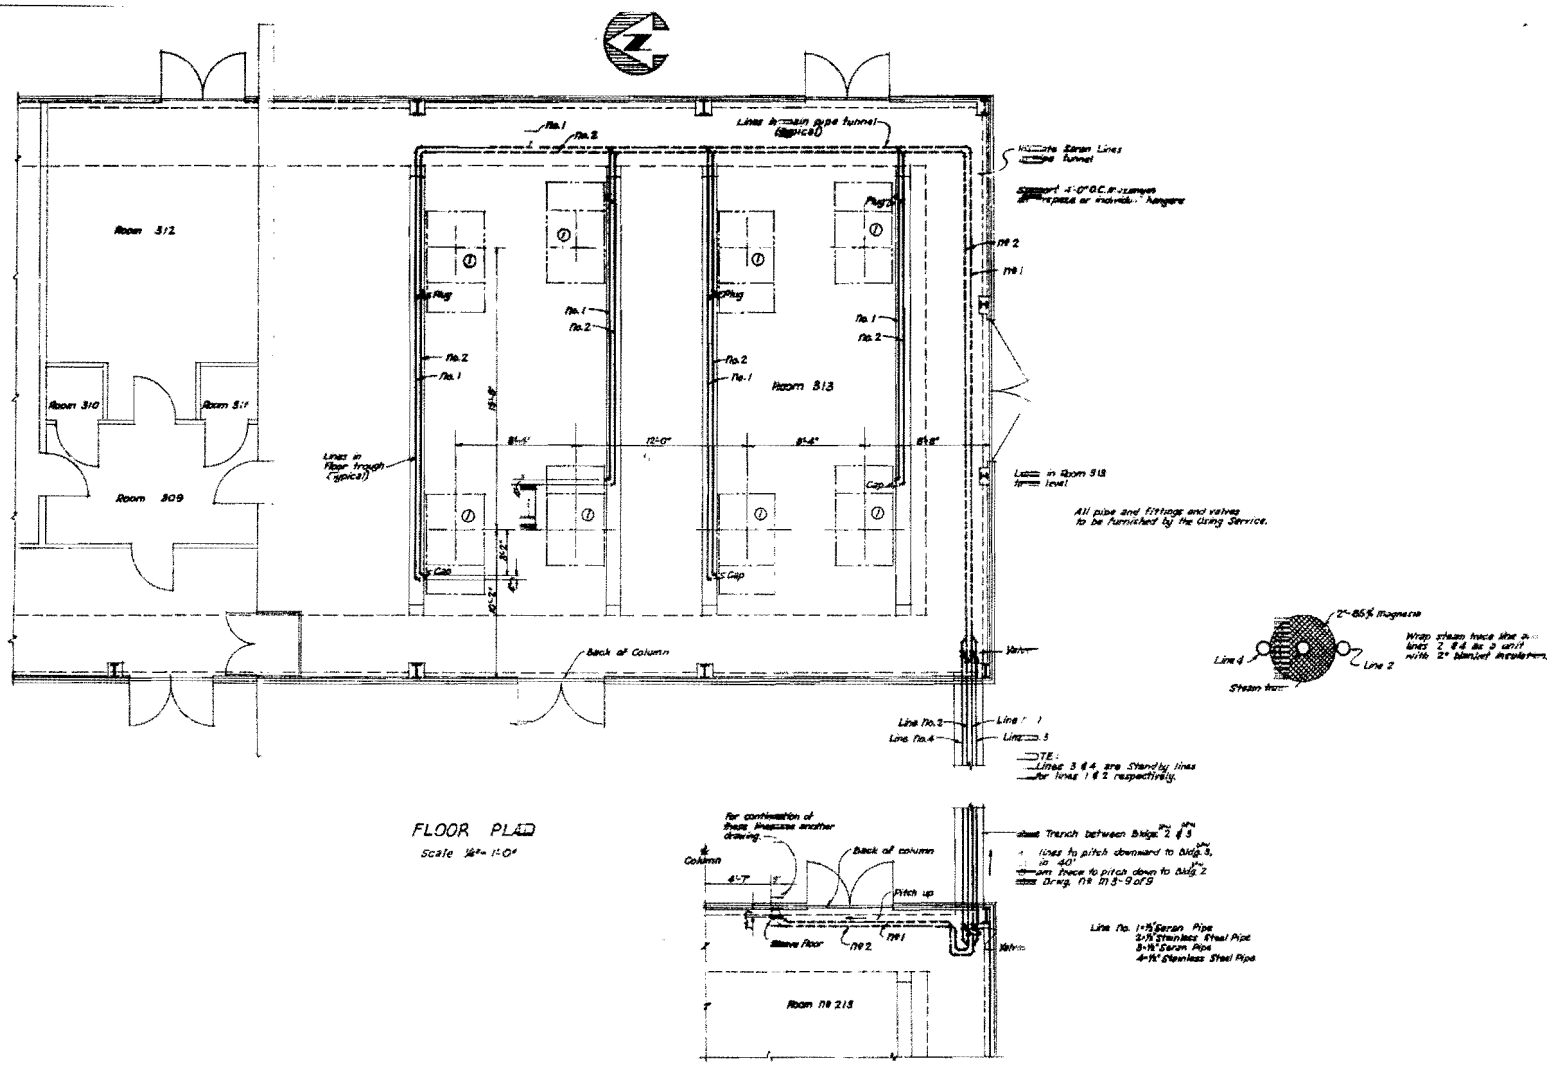

FLOOR PLAN
Scale ¼" = 1'-0"

ENTERED

PROCESS PIPING - BUILDINGS NOS. 2 & 3		
KRUGER-ARCHITECT	"DP" SITE CONSTRUCTION	SHEET No M-2-3 P 2
	U. S. ENGINEER OFFICE SANTA FE, N.M.	

APPROVED FOR DEWIS SERVICE BY J. Burke

U.S.L. DWG. NO. ENG-C 2174

23,081

111438

34311