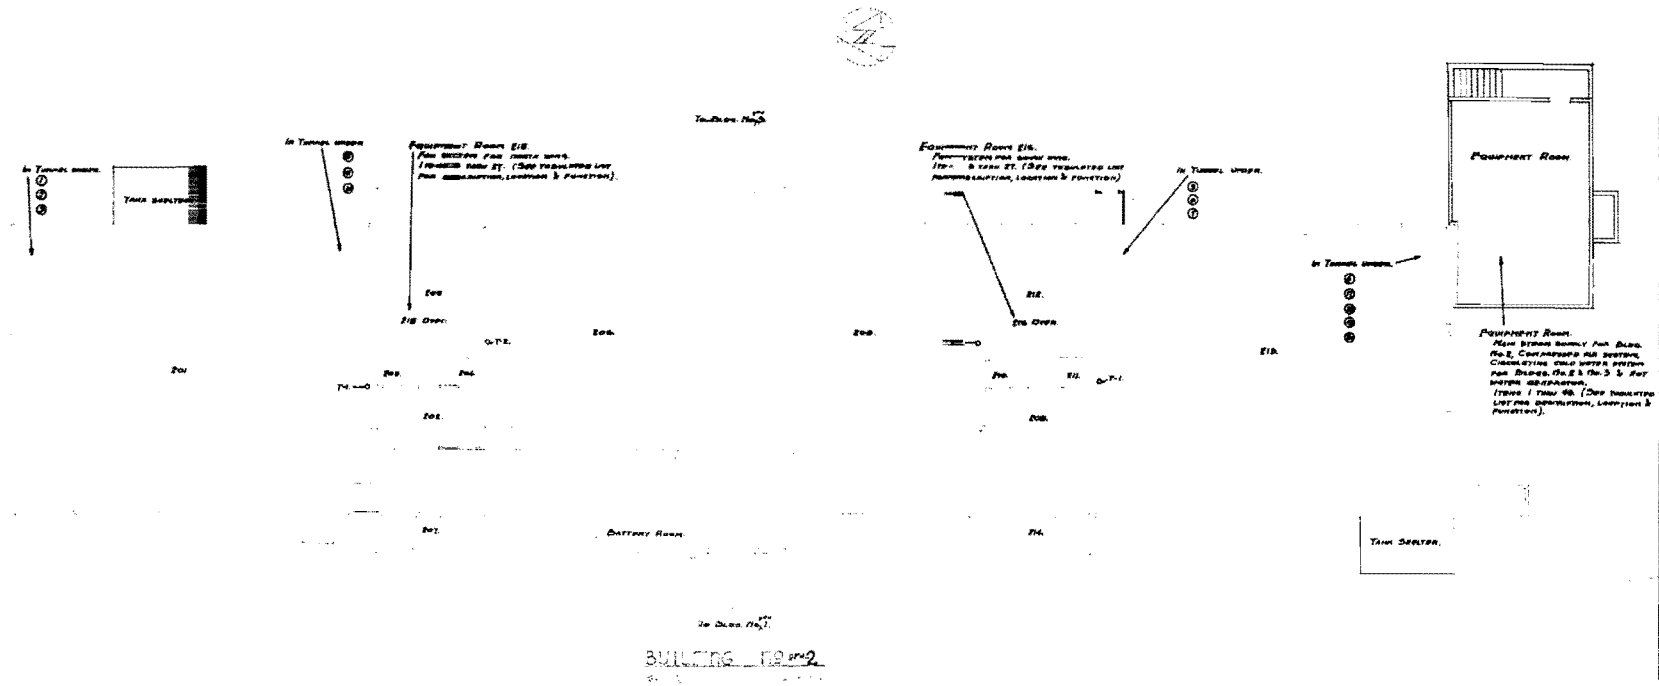

BUILDING No. 2

BUILDING No. 2

ITEM NO.	DESCRIPTION	FUNCTION
	GATE VALVE	MAIN SHUT-OFF IN DOMESTIC COLD-WATER SERVICE.
	GATE VALVE	MAIN SHUT-OFF IN DOMESTIC COMMWATER SERVICE BRANCH TO NORTHWEST CORNER.
	DRAIN VALVE	TO DRAIN DOMESTIC COLD WATER SYS.
	GATE VALVE	MAIN SHUT-OFF IN DOMESTIC COLD WATER SERVICE BRANCH TO SOUTHWEST CORNER.
6 [illegible] 7	VALVES	GATE VALVES AND GLOBE VALVES [illegible] DRIP TRAP ASSEMBLY ON END OF 75 P.S.I. PROCESS STEAMLINE IN EAST TUNNEL.
8 [illegible] 10	VALVES	GATE VALVES AND GLOBE VALVES [illegible] DRIP TRAP ASSEMBLY ON END OF 40 P.S.I. PROCESS STEAMLINE IN EAST TUNNEL.
	GATE VALVE	ON STAINLESS STEEL PROCESS LINE NO. 6.
	GATE VALVE	ON STAINLESS STEEL PROCESS LINE NO. 2.
	GATE VALVE	ON SARAN PROCESS LINE NO.
	GATE VALVE	ON SARAN PROCESS LINE NO.

ENTERED

BUILDING No. 2 - MECHANICAL.

"DP" SITE OPERATION DRAWINGS

U.S. ENGINEER OFFICE
SANTA FE, N.M.

E.F.R. | E.F.R. W.W.T. | 6/17/49

Lloyd F. Foley & O. Lucas

G.R. Tyler

SHEET 0 2 1

L.A.S.L. DWG. NO. ENG-C 2103

0-23,008

111439

34312