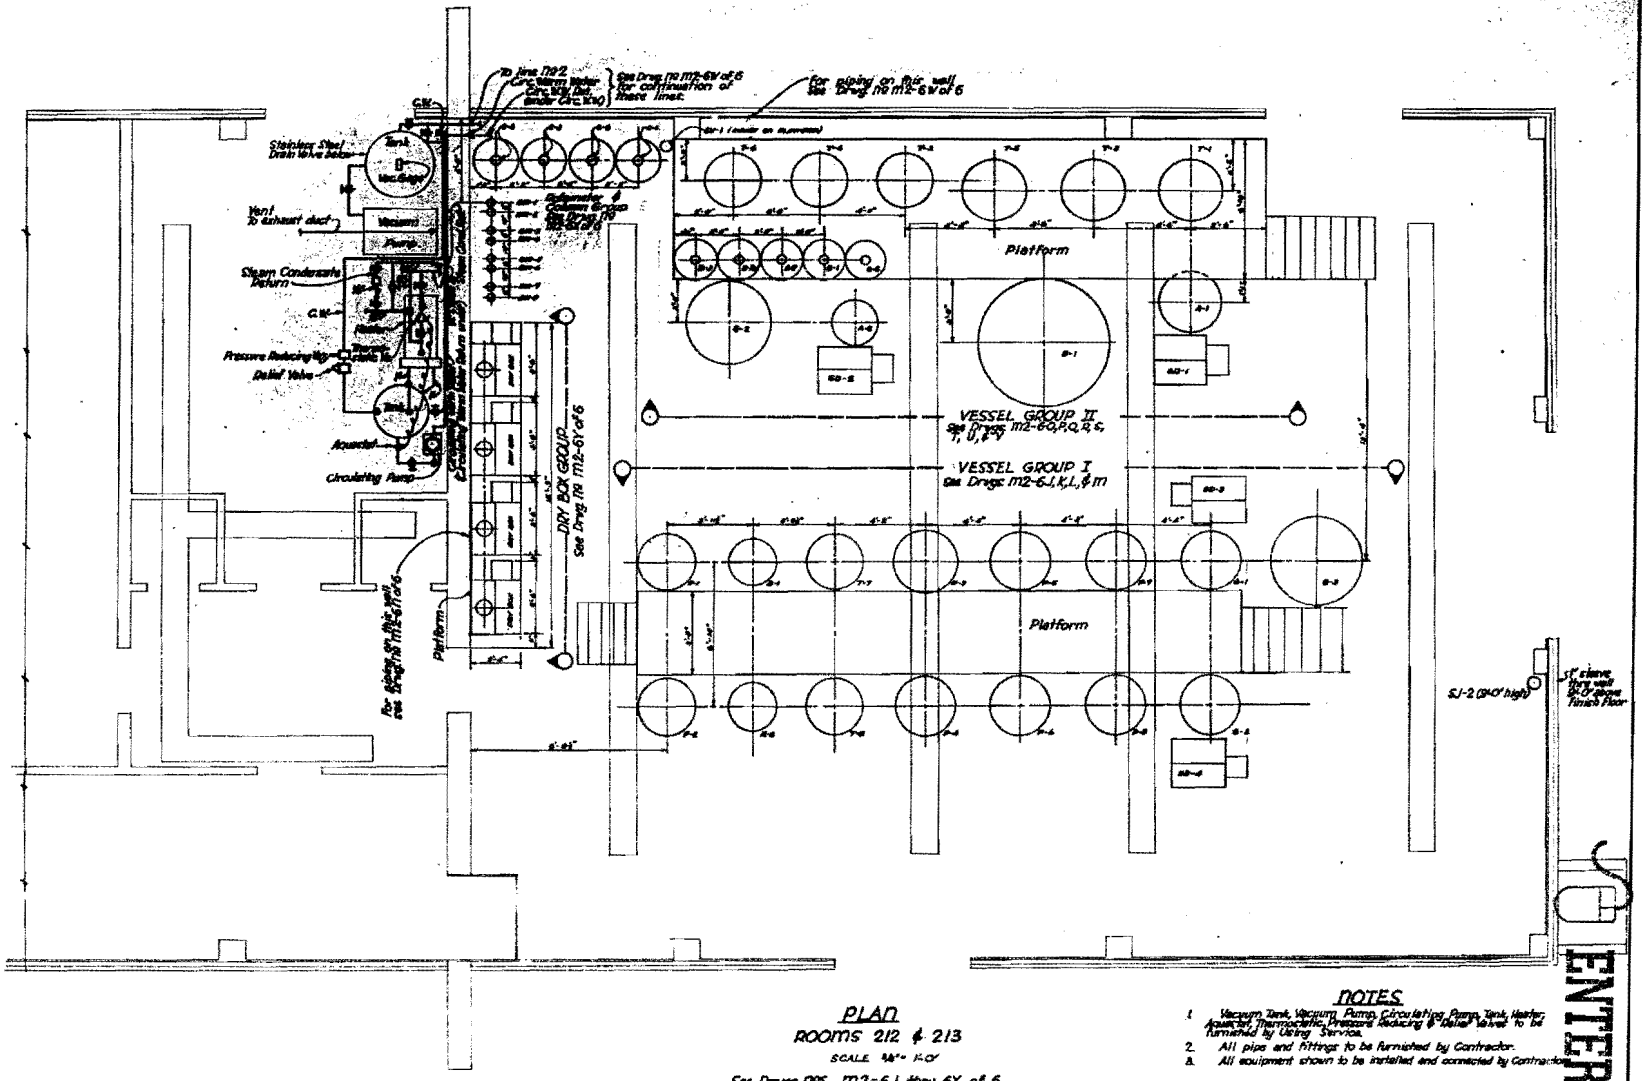

PLAN

ROOMS 212 & 213

SCALE 1/4" = 1'-0"

See Dwgs. No. M2-6J thru 6Y of 6 for details of piping

NOTES

1. Vacuum Tank, Vacuum Pump, Circulating Pump, Tank, Heater, Aquastat, Thermostatic, Pressure Reducing & Relief Valves to be furnished by Using Service.
2. All pipe and fittings to be furnished by Contractor.
3. All equipment shown to be installed and connected by Contractor.

ENTERED

PROCESS PIPING LAYOUT SHEET - BUILDING No. 2			
W.C. KRUGER - ARCHITECT		"DP" SITE CONSTRUCTION	SHEET No. M2-6 of 6
DRAWN M.D.G.	CHECKED M.W.T.	DATE 7-17-45	U. S. ENGINEER OFFICE SANTA FE, N. M.
SUBMITTED:		RECOMMENDED:	APPROVED:

APPROVED FOR USING SERVICE BY

L.A.S.L. DWG. NO. ENG. 2119

34314