[redacted] 1/3/11

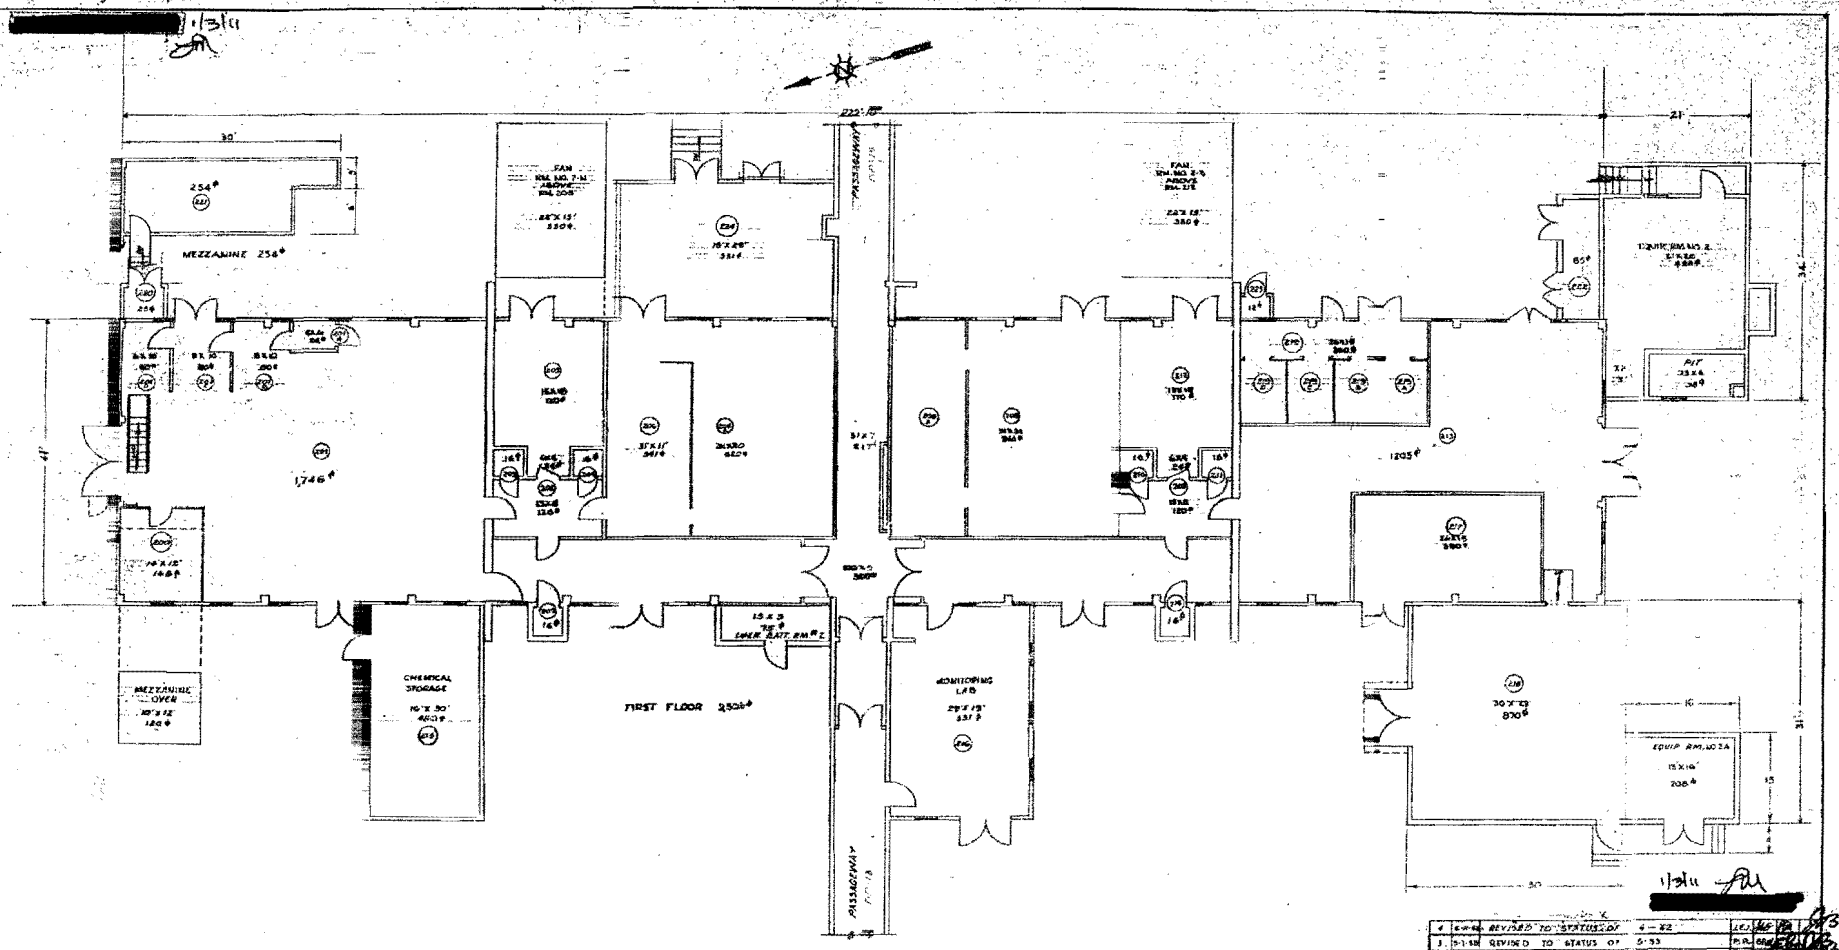

[redacted] 1/3/11

VOID
SUPERSEDED BY
DWG. ENG R-2319
DATED 11/5/63

OBSOLETE DEAD STORAGE
OBSOLETE
BLDG. TOTAL SQ. FT. 12084

NO.	DATE	REVISIONS	BY	CHECK	
4	6-11-62	REVISED TO STATUS OF 4-62	LEJ		
3	5-1-58	REVISED TO STATUS OF 5-53	P.R.		
2	1-29-58	ADDITION OF EQUIPMENT ROOM	BM		
1	11-6-57	REVISED TO STATUS OF 11-6-57	W.S.		

AUTHORIZED FOR: HEALTH, SAFETY, FIRE PROT., SEC.

LOS ALAMOS SCIENTIFIC LABORATORY
UNIVERSITY OF CALIFORNIA
ENGINEERING DEPARTMENT — LOS ALAMOS, N. M.

FLOOR PLAN
BLDG DPW-2
TA-21 — DP - SITE

DRAWN: DP HOHNER — DATE: 5-55 — SCALE: 1/8" = 1'-0" — SHEET 1 OF 1 — ENG-R 308

LAB. JOB NO.

ENTERED

11451

34324