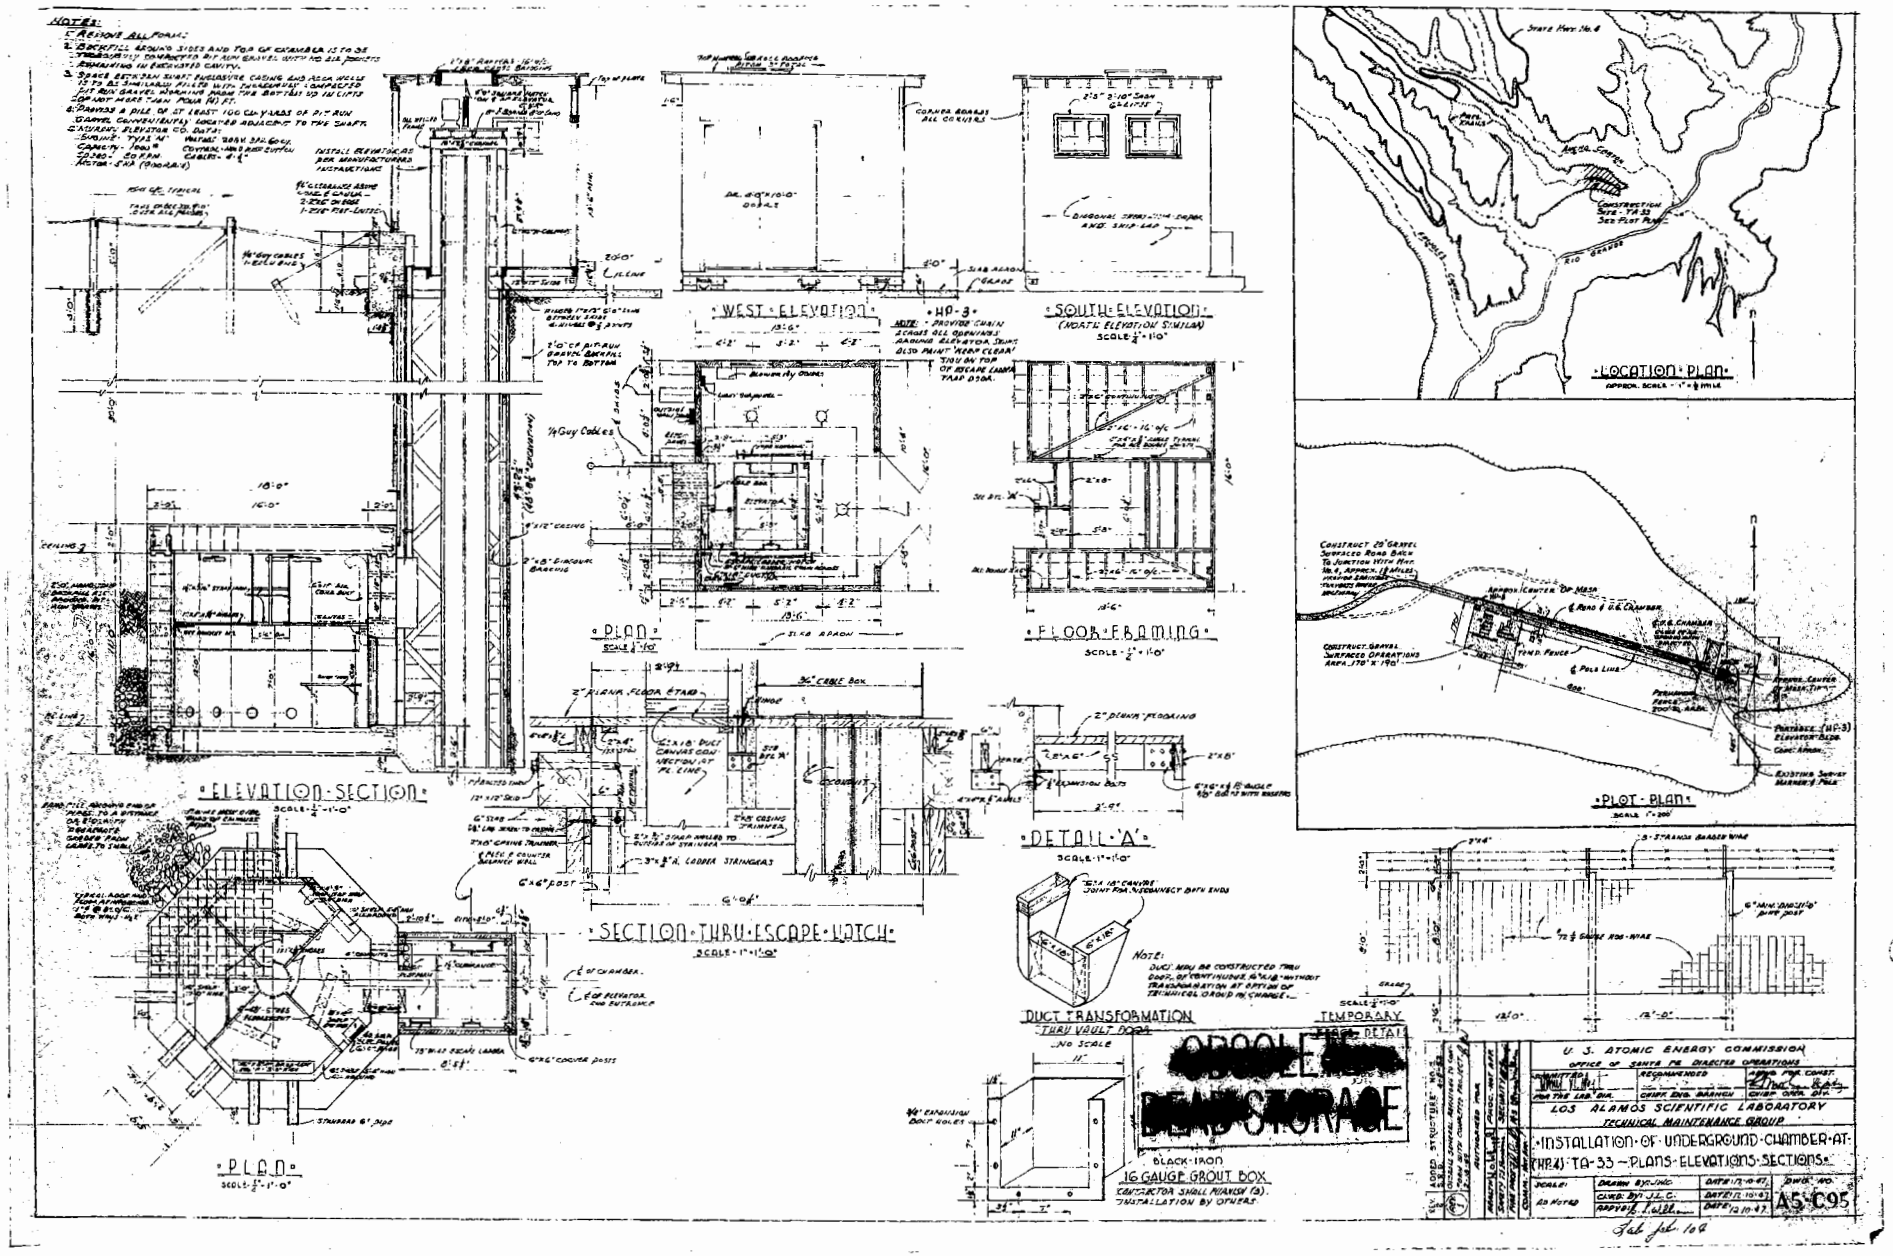
NOTES:
1. REMOVE ALL FORMS
2. BACKFILL AROUND SIDES AND TOP OF CHAMBER IS TO BE TRIBOLITE COMPACTED PIT RUN GRAVEL WITH NO ALL PROJECTS REMAINING IN EXCAVATED CAVITY.
3. SPACE BETWEEN SHAFT ENCLOSURE CASING AND ROCK WALLS IS TO BE SIMILARLY FILLED WITH THOROUGHLY COMPACTED PIT RUN GRAVEL MORNING FROM THE BOTTOM UP IN LIFTS OF NOT MORE THAN FOUR (4) FT.
4. PROVIDE A PILE OF AT LEAST 100 CU. YARDS OF PIT RUN GRAVEL CONVENIENTLY LOCATED ADJACENT TO THE SHAFT.
5. MURPHY ELEVATOR CO. DATA:
WEST ELEVATION
HP-3
SOUTH ELEVATION
(NORTH ELEVATION SIMILAR)
SCALE 1/4" = 1'-0"
LOCATION PLAN
APPROX. SCALE - 1" = 1/2 MILE
PLAN
SCALE 1/4" = 1'-0"
FLOOR FRAMING
SCALE 1/2" = 1'-0"
PLOT PLAN
SCALE 1" = 200'
ELEVATION SECTION
SCALE 1/4" = 1'-0"
SECTION THRU ESCAPE HATCH
SCALE 1" = 1'-0"
DETAIL 'A'
SCALE 1" = 1'-0"
DUCT TRANSFORMATION
THRU VAULT DOOR
NO SCALE
TEMPORARY
FENCE DETAIL
PLAN
SCALE 1/2" = 1'-0"
BLACK IRON
16 GAUGE GROUT BOX
CONTRACTOR SHALL FURNISH (3).
INSTALLATION BY OTHERS
OBSOLETE
DEAD STORAGE
U. S. ATOMIC ENERGY COMMISSION
OFFICE OF SANTA FE DIRECTED OPERATIONS
LOS ALAMOS SCIENTIFIC LABORATORY
TECHNICAL MAINTENANCE GROUP
INSTALLATION OF UNDERGROUND CHAMBER AT (HP-4) TA-33 - PLANS - ELEVATIONS - SECTIONS
SCALE: AS NOTED
DRAWN BY: JNC
CHKD. BY: J.L.C.
APPVD: F. WILL
DATE: 12-10-47
DWG. NO. A5-C95
Lab Job 104

37256