TA03 12-20-1985

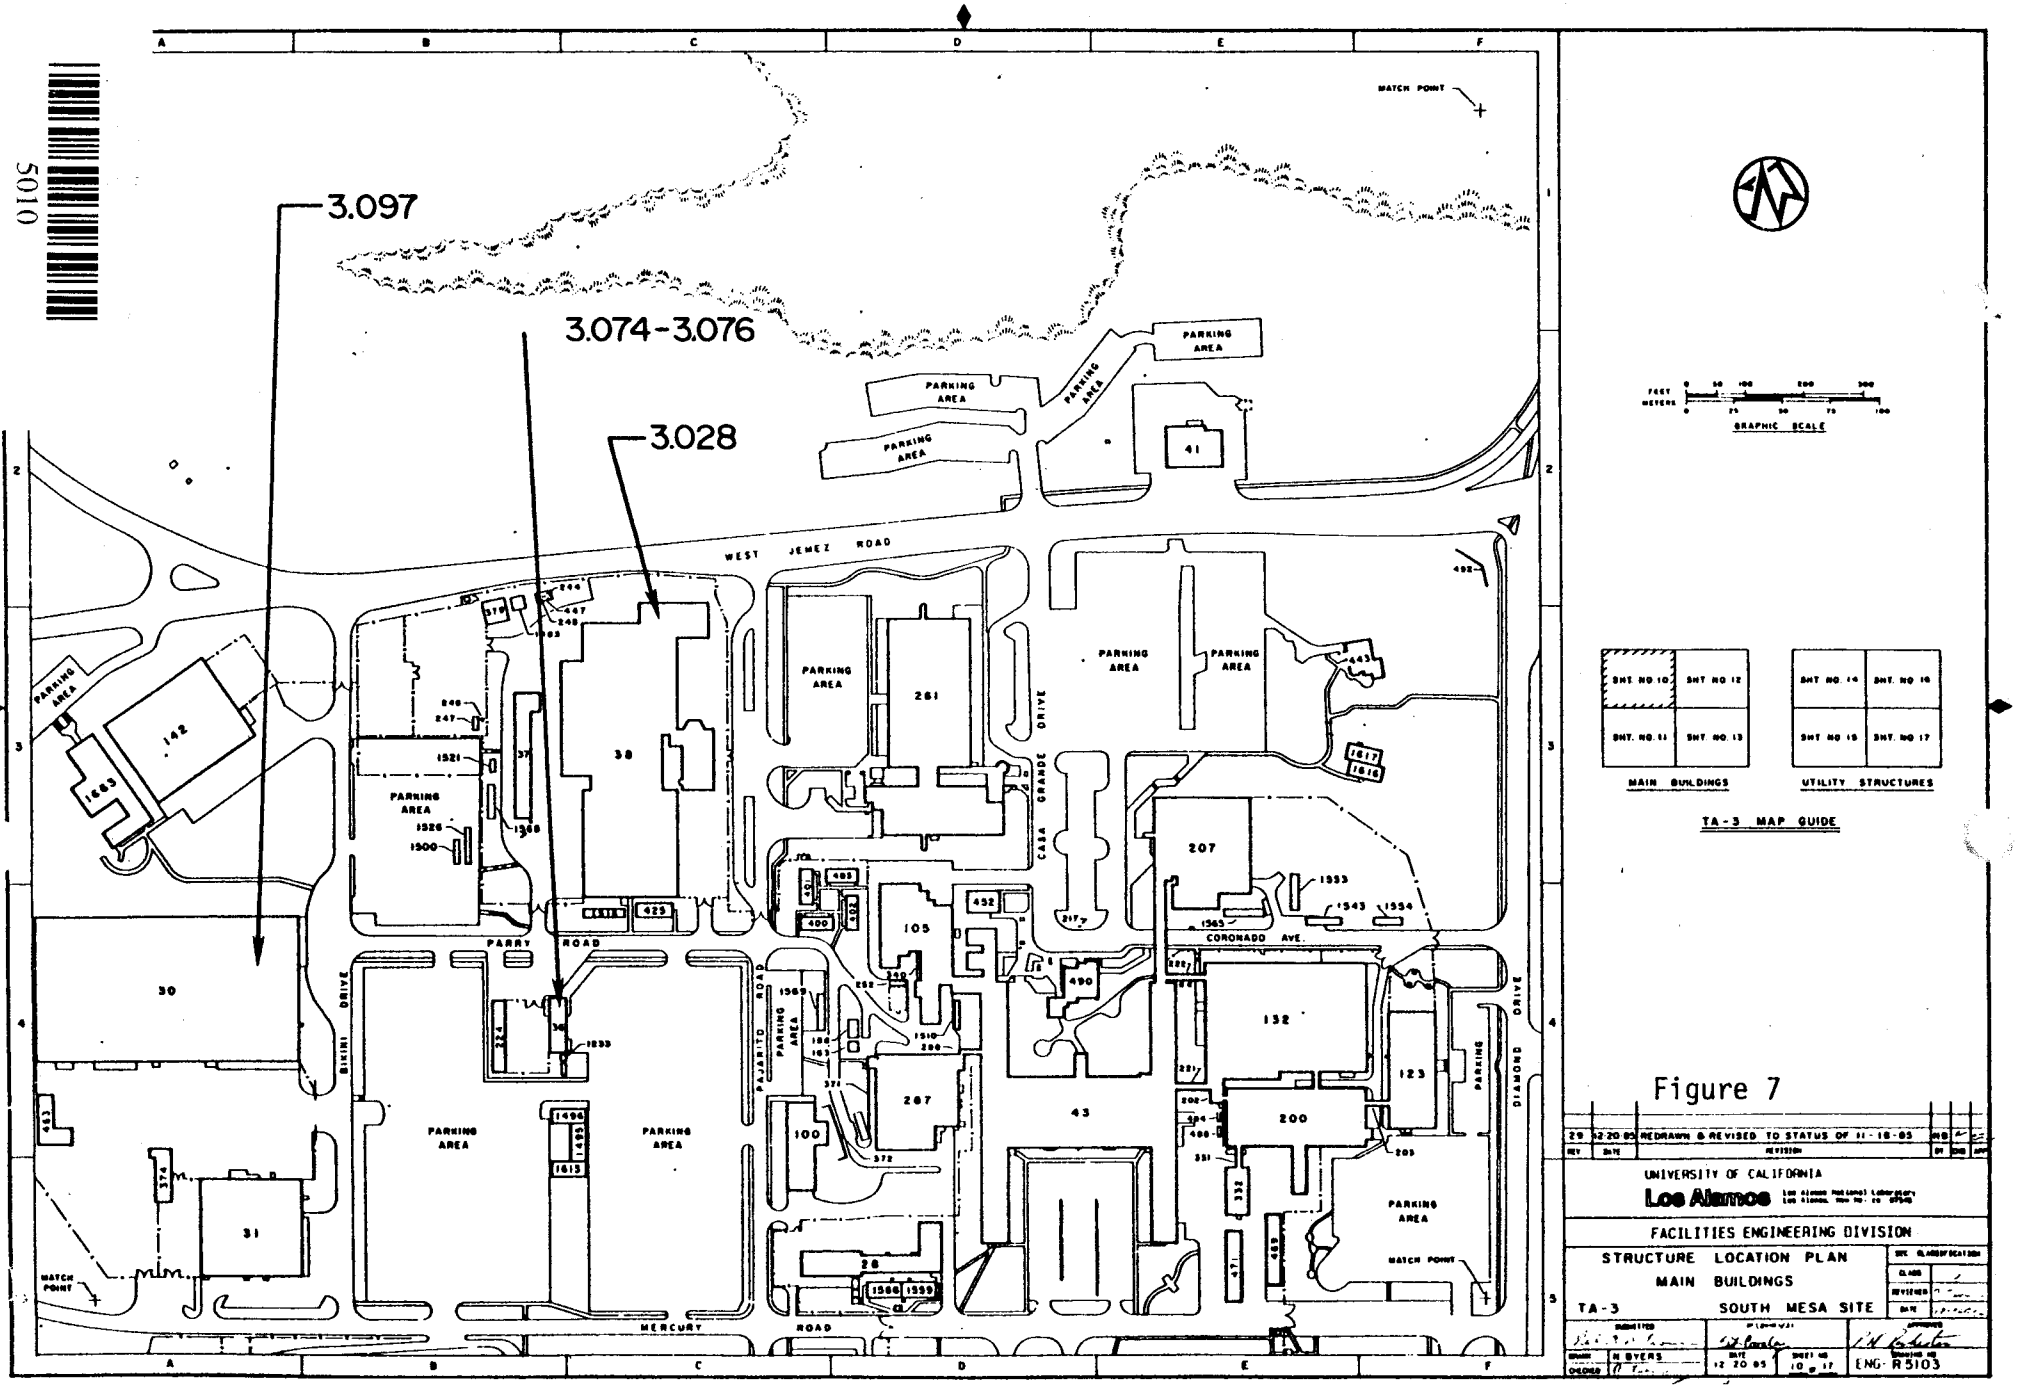

Figure 7

REV	DATE	REVISION	BY	CHK	APP
29	12 20 85	REDRAWN & REVISED TO STATUS OF 11-18-85	MB		

UNIVERSITY OF CALIFORNIA
Los Alamos

FACILITIES ENGINEERING DIVISION

STRUCTURE LOCATION PLAN
MAIN BUILDINGS
TA-3 SOUTH MESA SITE

DRAWN	CHECKED	DATE	SHEET NO	DRAWING NO
N. BYERS		12 20 85	10 of 17	ENG-R5103

5010

28