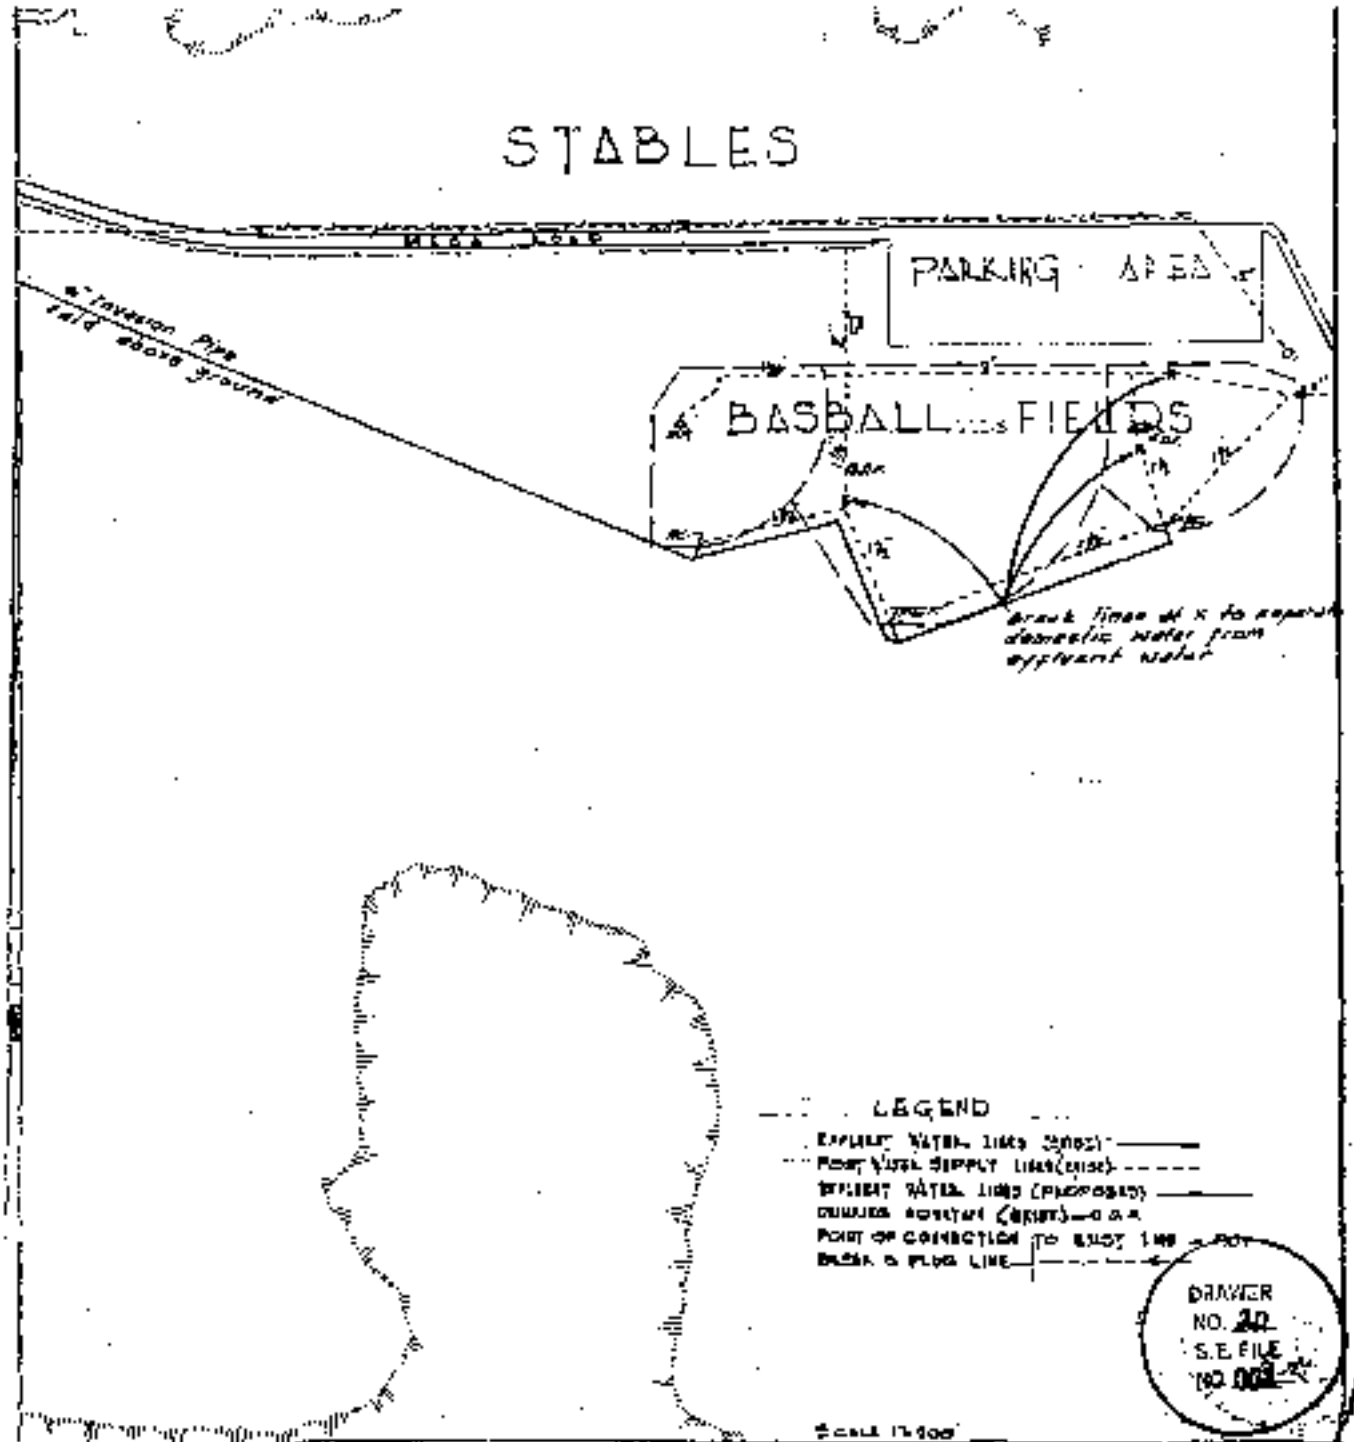

U. S. ATOMIC ENERGY COMMISSION - LOS ALAMOS, NEW MEXICO.

PROPOSED EFFLUENT WATERLINE ALIGNMENT TO BASEBALL FIELDS N. MESA

THE ZIA COMPANY

SUBMITTED	RECOMMENDED	APPROVED

DRAWING NO. L 850

DRAWN

CHECKED

DATE

SHEET 1 OF 1 SHEETS

REVISIONS

ENG-C 49240

10382

Dr 20

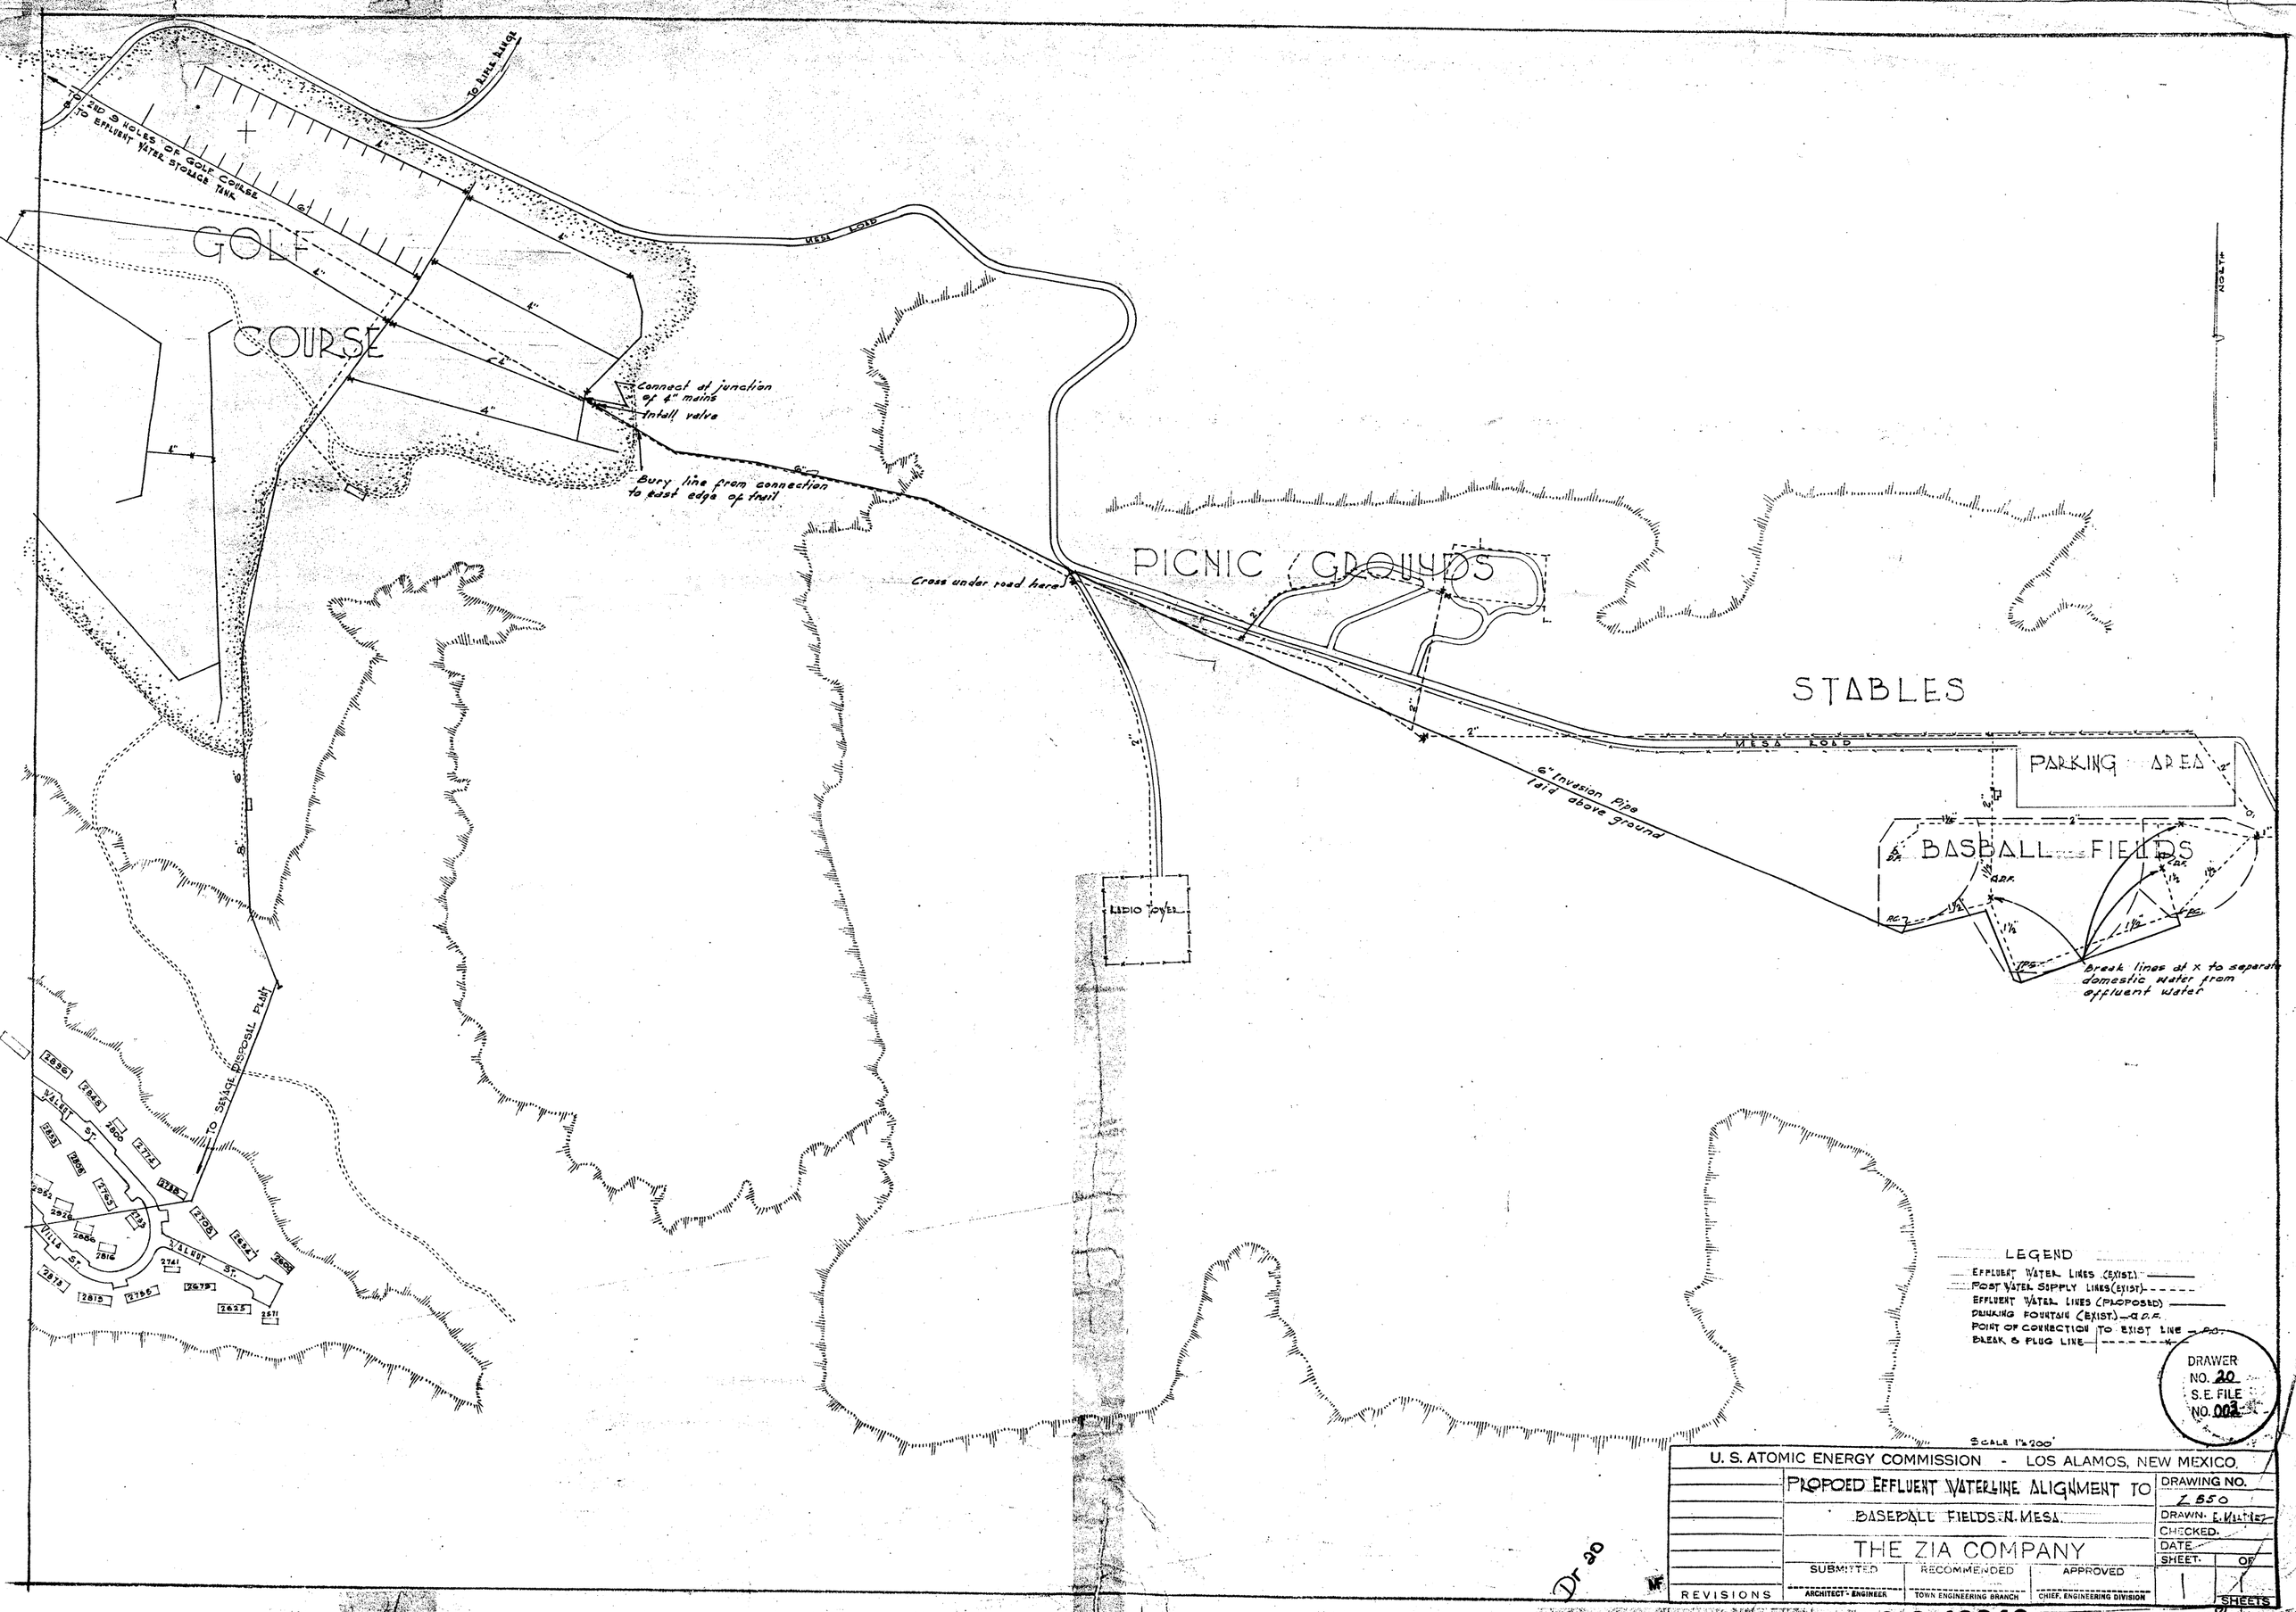

MICROFILMED FROM BEST AVAILABLE MATERIAL

10382