GENERAL NOTES.

TEAR DOWN BLDG. NO. 1391 (HANGAR), REMOVE ELEVATED GROUND ON WHICH IT IS LOCATED AND GRADE IT TO DRAIN WESTWARD AWAY FROM BLDG. NO. 1, THUS PROVIDING ADEQUATE OPERATIONAL AREA FOR FLEET MAINTENANCE OPERATIONS.

CONNECT ALL SHOPS AND CONTROL POINTS BY COMMUNICATION SYSTEM EQUAL TO PRESENT.

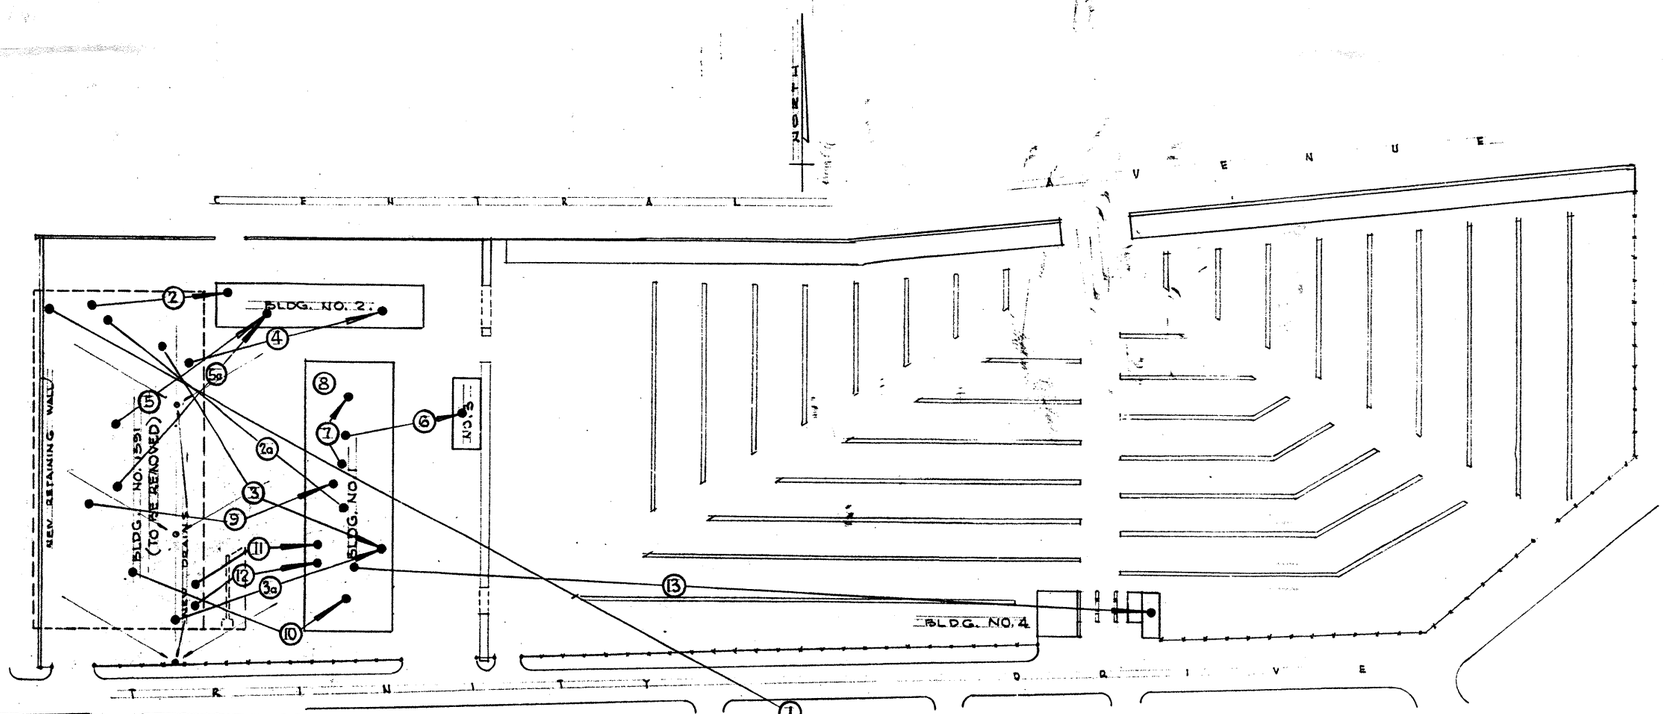

-RELOCATION SCHEDULE-

1. RELOCATE DIVISION ADMINISTRATION.
2. RELOCATE MATERIALS CONTROL OFFICE.
2a. RELOCATE PARTS ISSUE.
3. RELOCATE SHOP SUPERINTENDENT'S OFFICE.
3a. RELOCATE PLANT MAINTENANCE SECTION.
4. RELOCATE EQUIPMENT REPAIR BAYS.
5. RELOCATE SELECTED MACHINE TOOLS.
5a. RELOCATE BLACKSMITHING EQUIPMENT.
6. RELOCATE FRAME, FRONT END & WHEEL SHOP.
7. RELOCATE BODY & SHEET METAL SHOP.
8. REBUILD PAINT SHOP - PREPARATION, SPRAY & DRY.
9. RELOCATE CHASSIS REPAIR.
10. RELOCATE CARBURATION, & IGNITION SECTION.
11. RELOCATE RADIATOR REPAIR SHOP.
12. RELOCATE BATTERY REPAIR SHOP.
13. CONSTR. & RELOCATE TIRE REPAIR SHOP.

DIVISION

a. OFFICE OF DIVISION CHIEF.
b. OFFICE OF CLERK-STENO (SECY.)
c. OFFICE OF PRODUCTION CONTROL.
d. OFFICE OF FLEET MAINT. SUPT.
OFFICE OF OPERATIONS CONTROL SUPT.

BLDG. NO. 4 SECOND FLOOR

LOCATION PLAN.
1" = 100'

U. S. ATOMIC ENERGY COMMISSION - LOS ALAMOS, NEW MEXICO				
	MODIFICATION OF FLEET MAINTENANCE FACILITIES LOS ALAMOS, NEW MEXICO.			DRAWING NO. Z-1362
				DRAWN.
	THE ZIA COMPANY			CHECKED.
				DATE
	SUBMITTED	RECOMMENDED	APPROVED	SHEET 1 OF 3 SHEETS
REVISIONS				

REC'D LOGGED ✓ TO VAULT 3/11/53

MF ENG-C 48496

DR. #7

50%

MICROFILMED FROM BEST AVAILABLE MATERIAL

10417