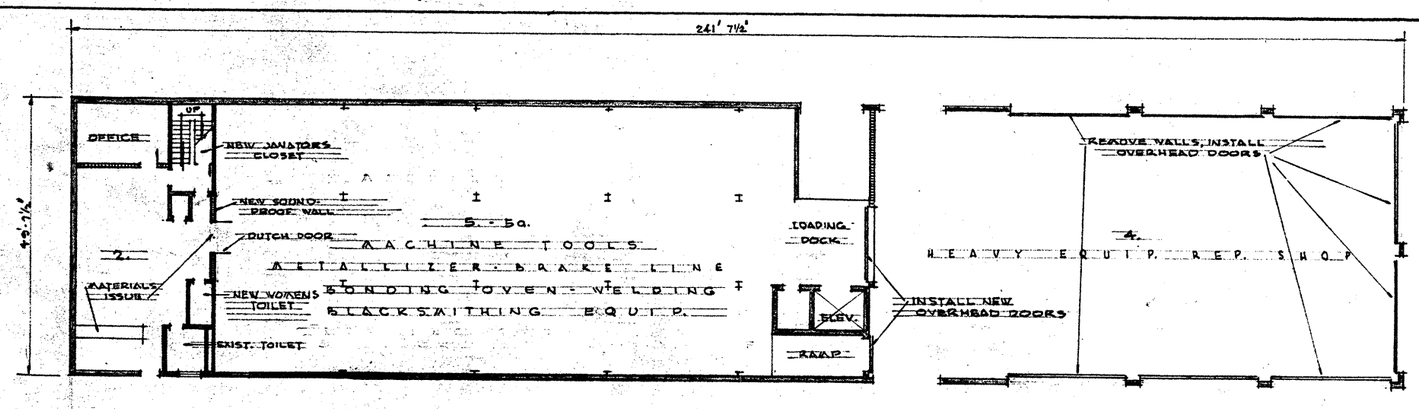

FIRST FLOOR PLAN.

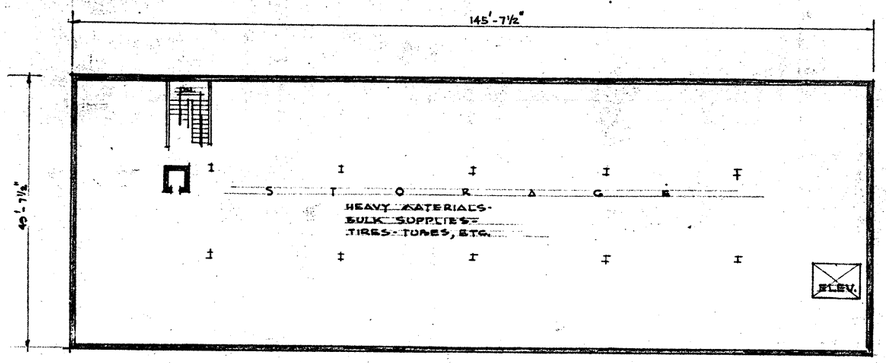

SECOND FLOOR PLAN

-LEGEND-

- EXISTING CONSTR. TO REMAIN.
- NEW WALLS.
- NEW OVERHEAD DOORS.
- NEW HINGED DOORS.
- EXISTING CONSTR. TO BE REMOVED.

BUILDING NO. 2.
1/16" = 1'-0"

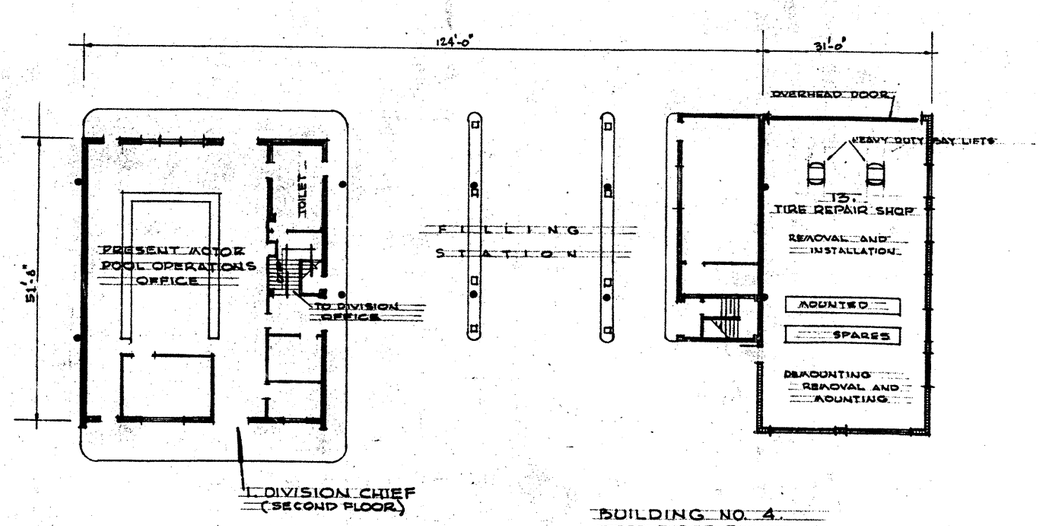

BUILDING NO. 4.
FIRST FLOOR PLAN
1/16" = 1'-0"

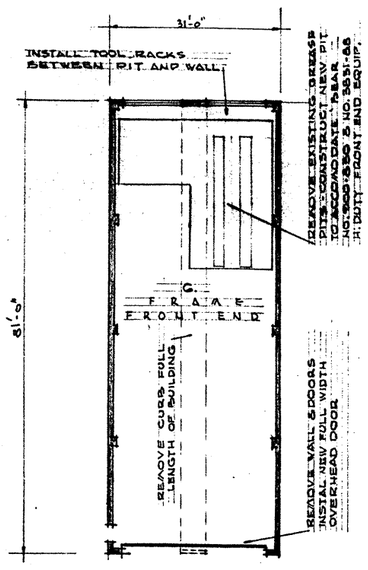

BUILDING NO. 3.
1/16" = 1'-0"

U. S. ATOMIC ENERGY COMMISSION - LOS ALAMOS, NEW MEXICO

MODIFICATION OF FLEET MAINTENANCE FACILITIES
LOS ALAMOS, NEW MEXICO.

THE ZIA COMPANY

SUBMITTED	RECOMMENDED	APPROVED

REVISIONS

DRAWING NO. Z-1362
DRAWN.
CHECKED.
DATE
SHEET 2 OF 3 SHEETS

REC'D ..... LOGGED ..... TO VAULT

MF ENG-C 48496

MICROFILMED FROM BEST AVAILABLE MATERIAL

10418