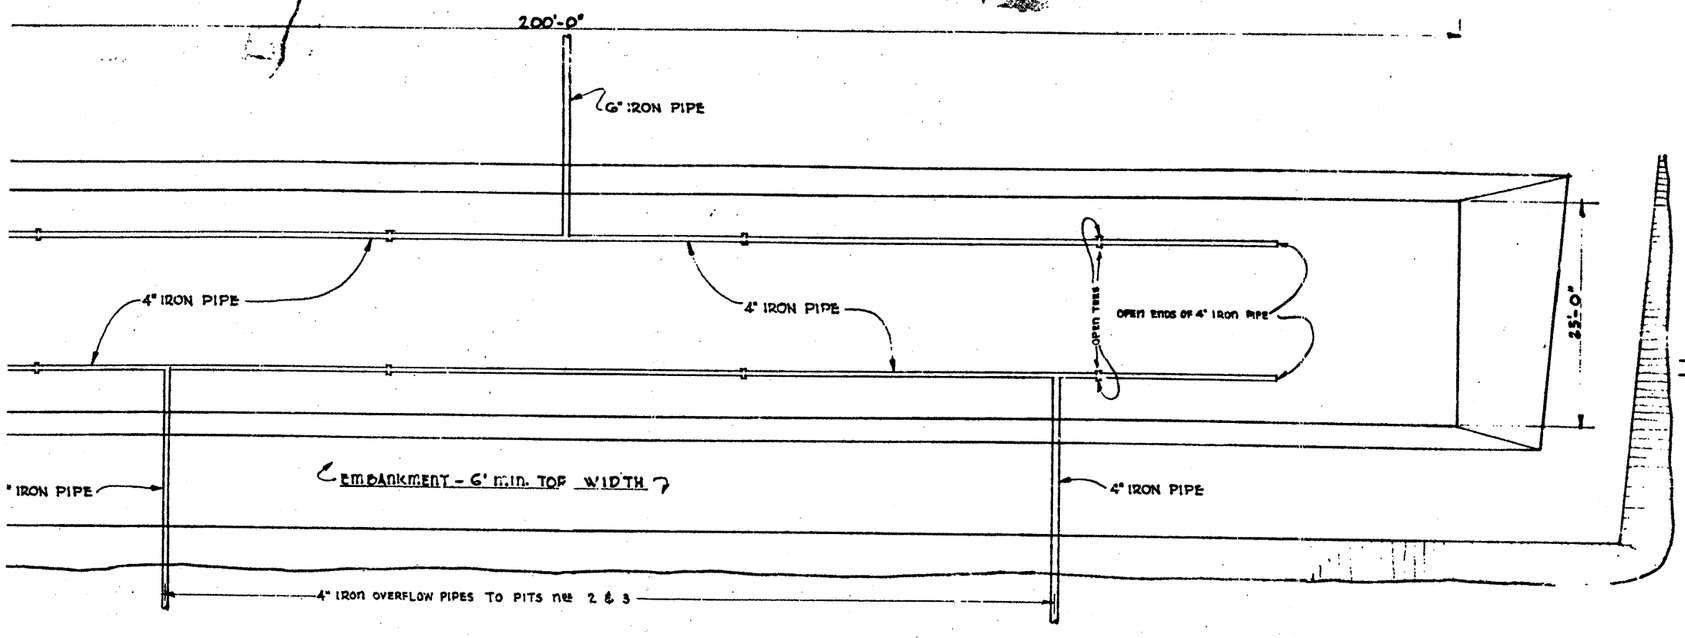

PLAN OF PIT nº 1

SCALE 1" = 10'-0"

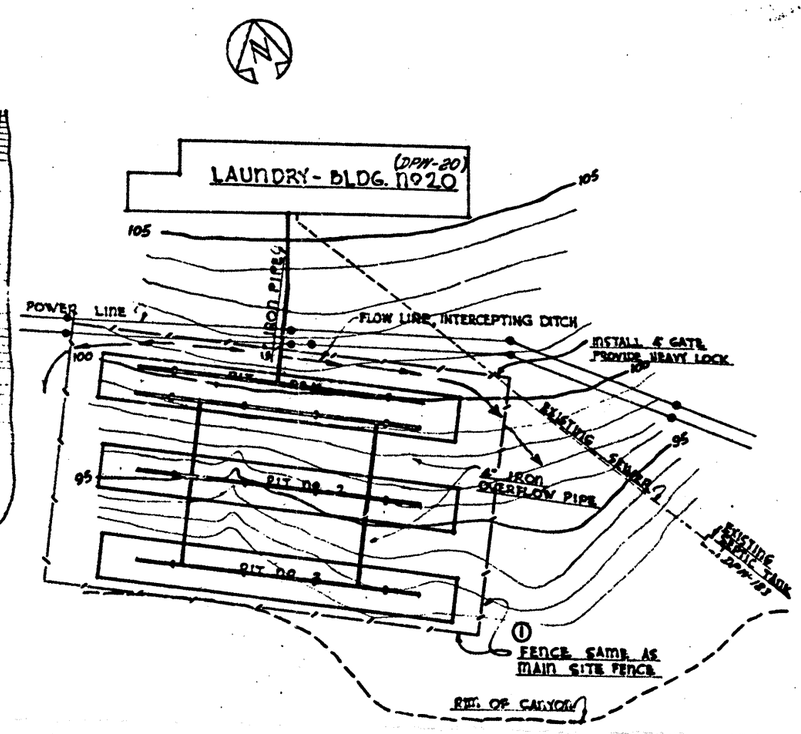

SITE PLAN

SCALE 1" = 50'-0"

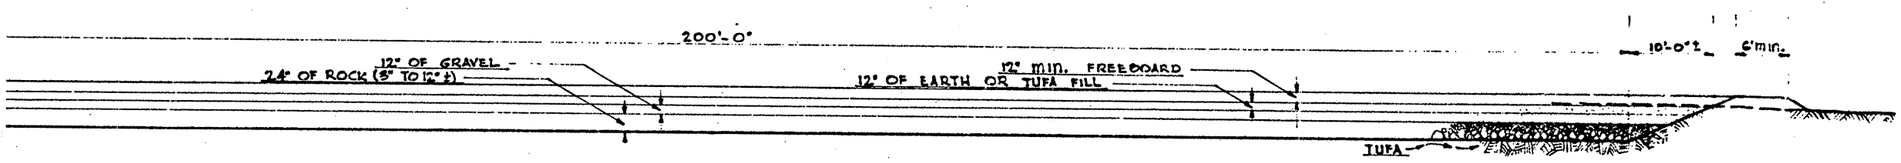

LONGITUDINAL SECTION

SCALE 1" = 10'-0"

GENERAL NOTES

ALL PIPING IS TO BE STANDARD WEIGHT BLACK STEEL PIPE. CUT INTO 5' LENGTHS AND COAT WITH JBNMITE. ALL JOINTS TO BE SCREWED.
STORE IN PITS IS TO BE CLEAN AND FREE FROM DIRT. GRADE FROM LARGE AT BOTTOM TO SMALL AT TOP TO MAKE DECK FOR GRAVEL. BOTTOMS OF EXCAVATIONS TO BE TRIMMED AND CLEARED OF EARTH AND LOOSE MATERIAL BEFORE FILLING.
DIVERT ALL SURFACE DRAINAGE AROUND PITS.

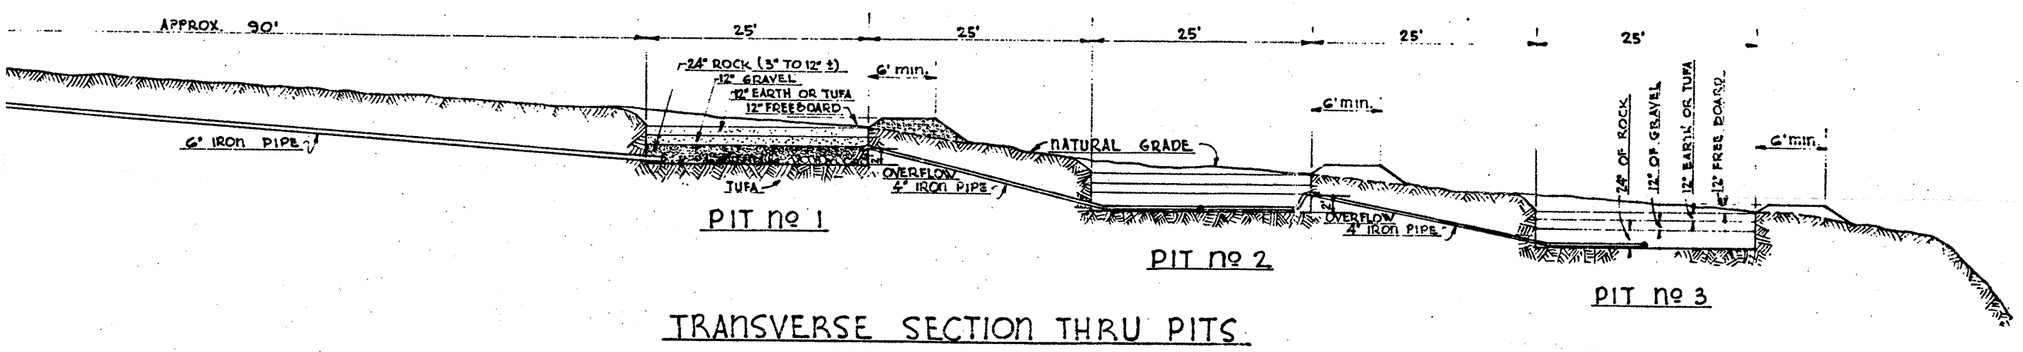

TRANSVERSE SECTION THRU PITS

SCALE 1" = 10'-0"

REVISED TITLE - 1-27-53 - RW

nº	DATE	CHARACTER	APPROVED
1	7-27-45	ADDED FENCE AROUND PITS	7/27

REVISIONS

WASTE DISPOSAL FACILITIES - BLD'G. No. 20 (DPW-20)

W.C.KRUGER-ARCHITECT | "DP" SITE CONSTRUCTION | SHEET nº U 10

DRAWN L.E.H. | CHECKED R.O.R. | DATE JUNE 29, 1945

U. S. ENGINEER OFFICE
SANTA FE, N. M.

APPROVED FOR USING SERVICE BY

SUBMITTED: HEAD, ENGINEERING SECTION | RECOMMENDED: MAJOR, C.E. OPERATIONS OFFICER | APPROVED: COLONEL, C.E. COMMANDING OFFICER

L.A.S.L. DWG. NO. ENG-C 2218

23,179

Los Alamos Environmental Restoration Records Processing Facility
ER Record I.D.# 0024463
10421