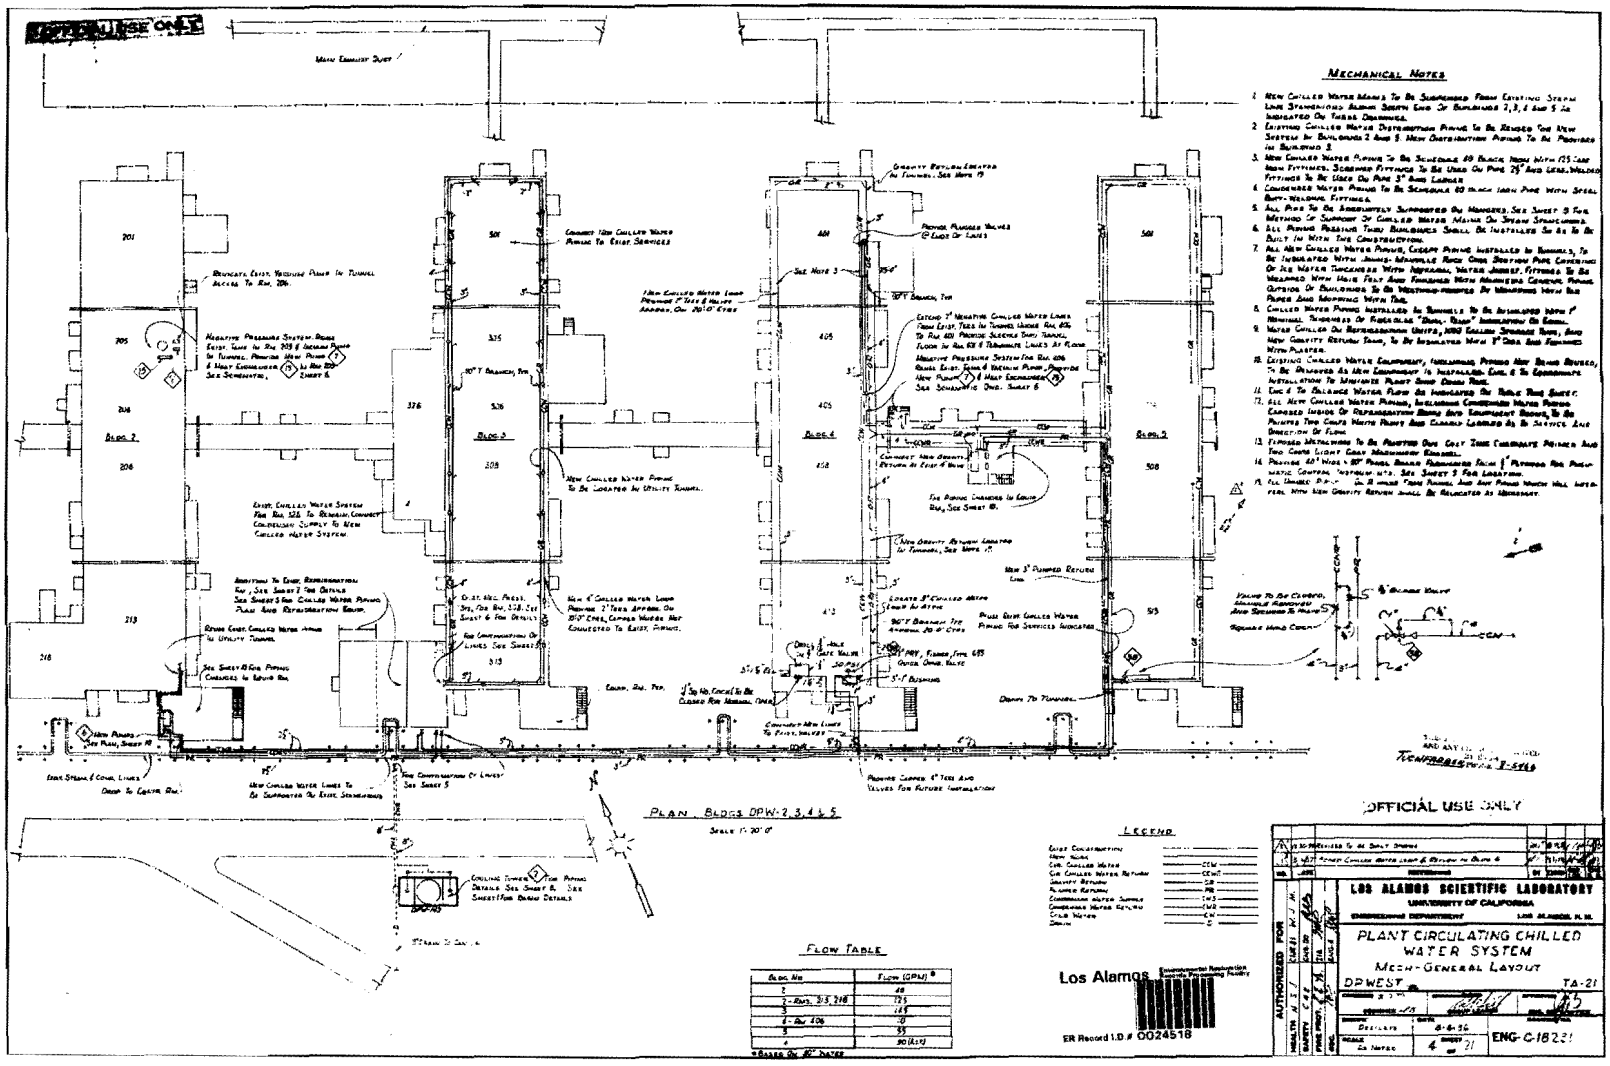
MECHANICAL NOTES
PLAN BLDGS DPW-2,3,4 & 5
SCALE 1"=20'-0"
LEGEND
FLOW TABLE
OFFICIAL USE ONLY
LOS ALAMOS SCIENTIFIC LABORATORY
UNIVERSITY OF CALIFORNIA
PLANT CIRCULATING CHILLED WATER SYSTEM
MECH-GENERAL LAYOUT
DPWEST
TA-21
ENG-C-18221
LAB. JOB NO. 1697
ER Record I.D.# 0024518
CRID 24518
10915