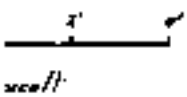

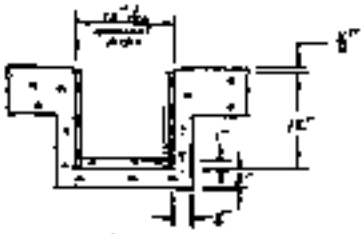

Sump Detail

No Scale

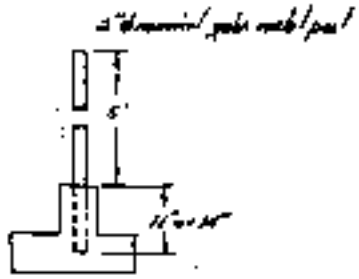

Post installation Detail

If used for [illegible] wall construction

ENGINEERS WORKPRINT

AT SAUNDERS [illegible]

AREA L TA-54

HAZARDOUS CHEMICAL STORAGE [illegible]

SHEET 1

11210

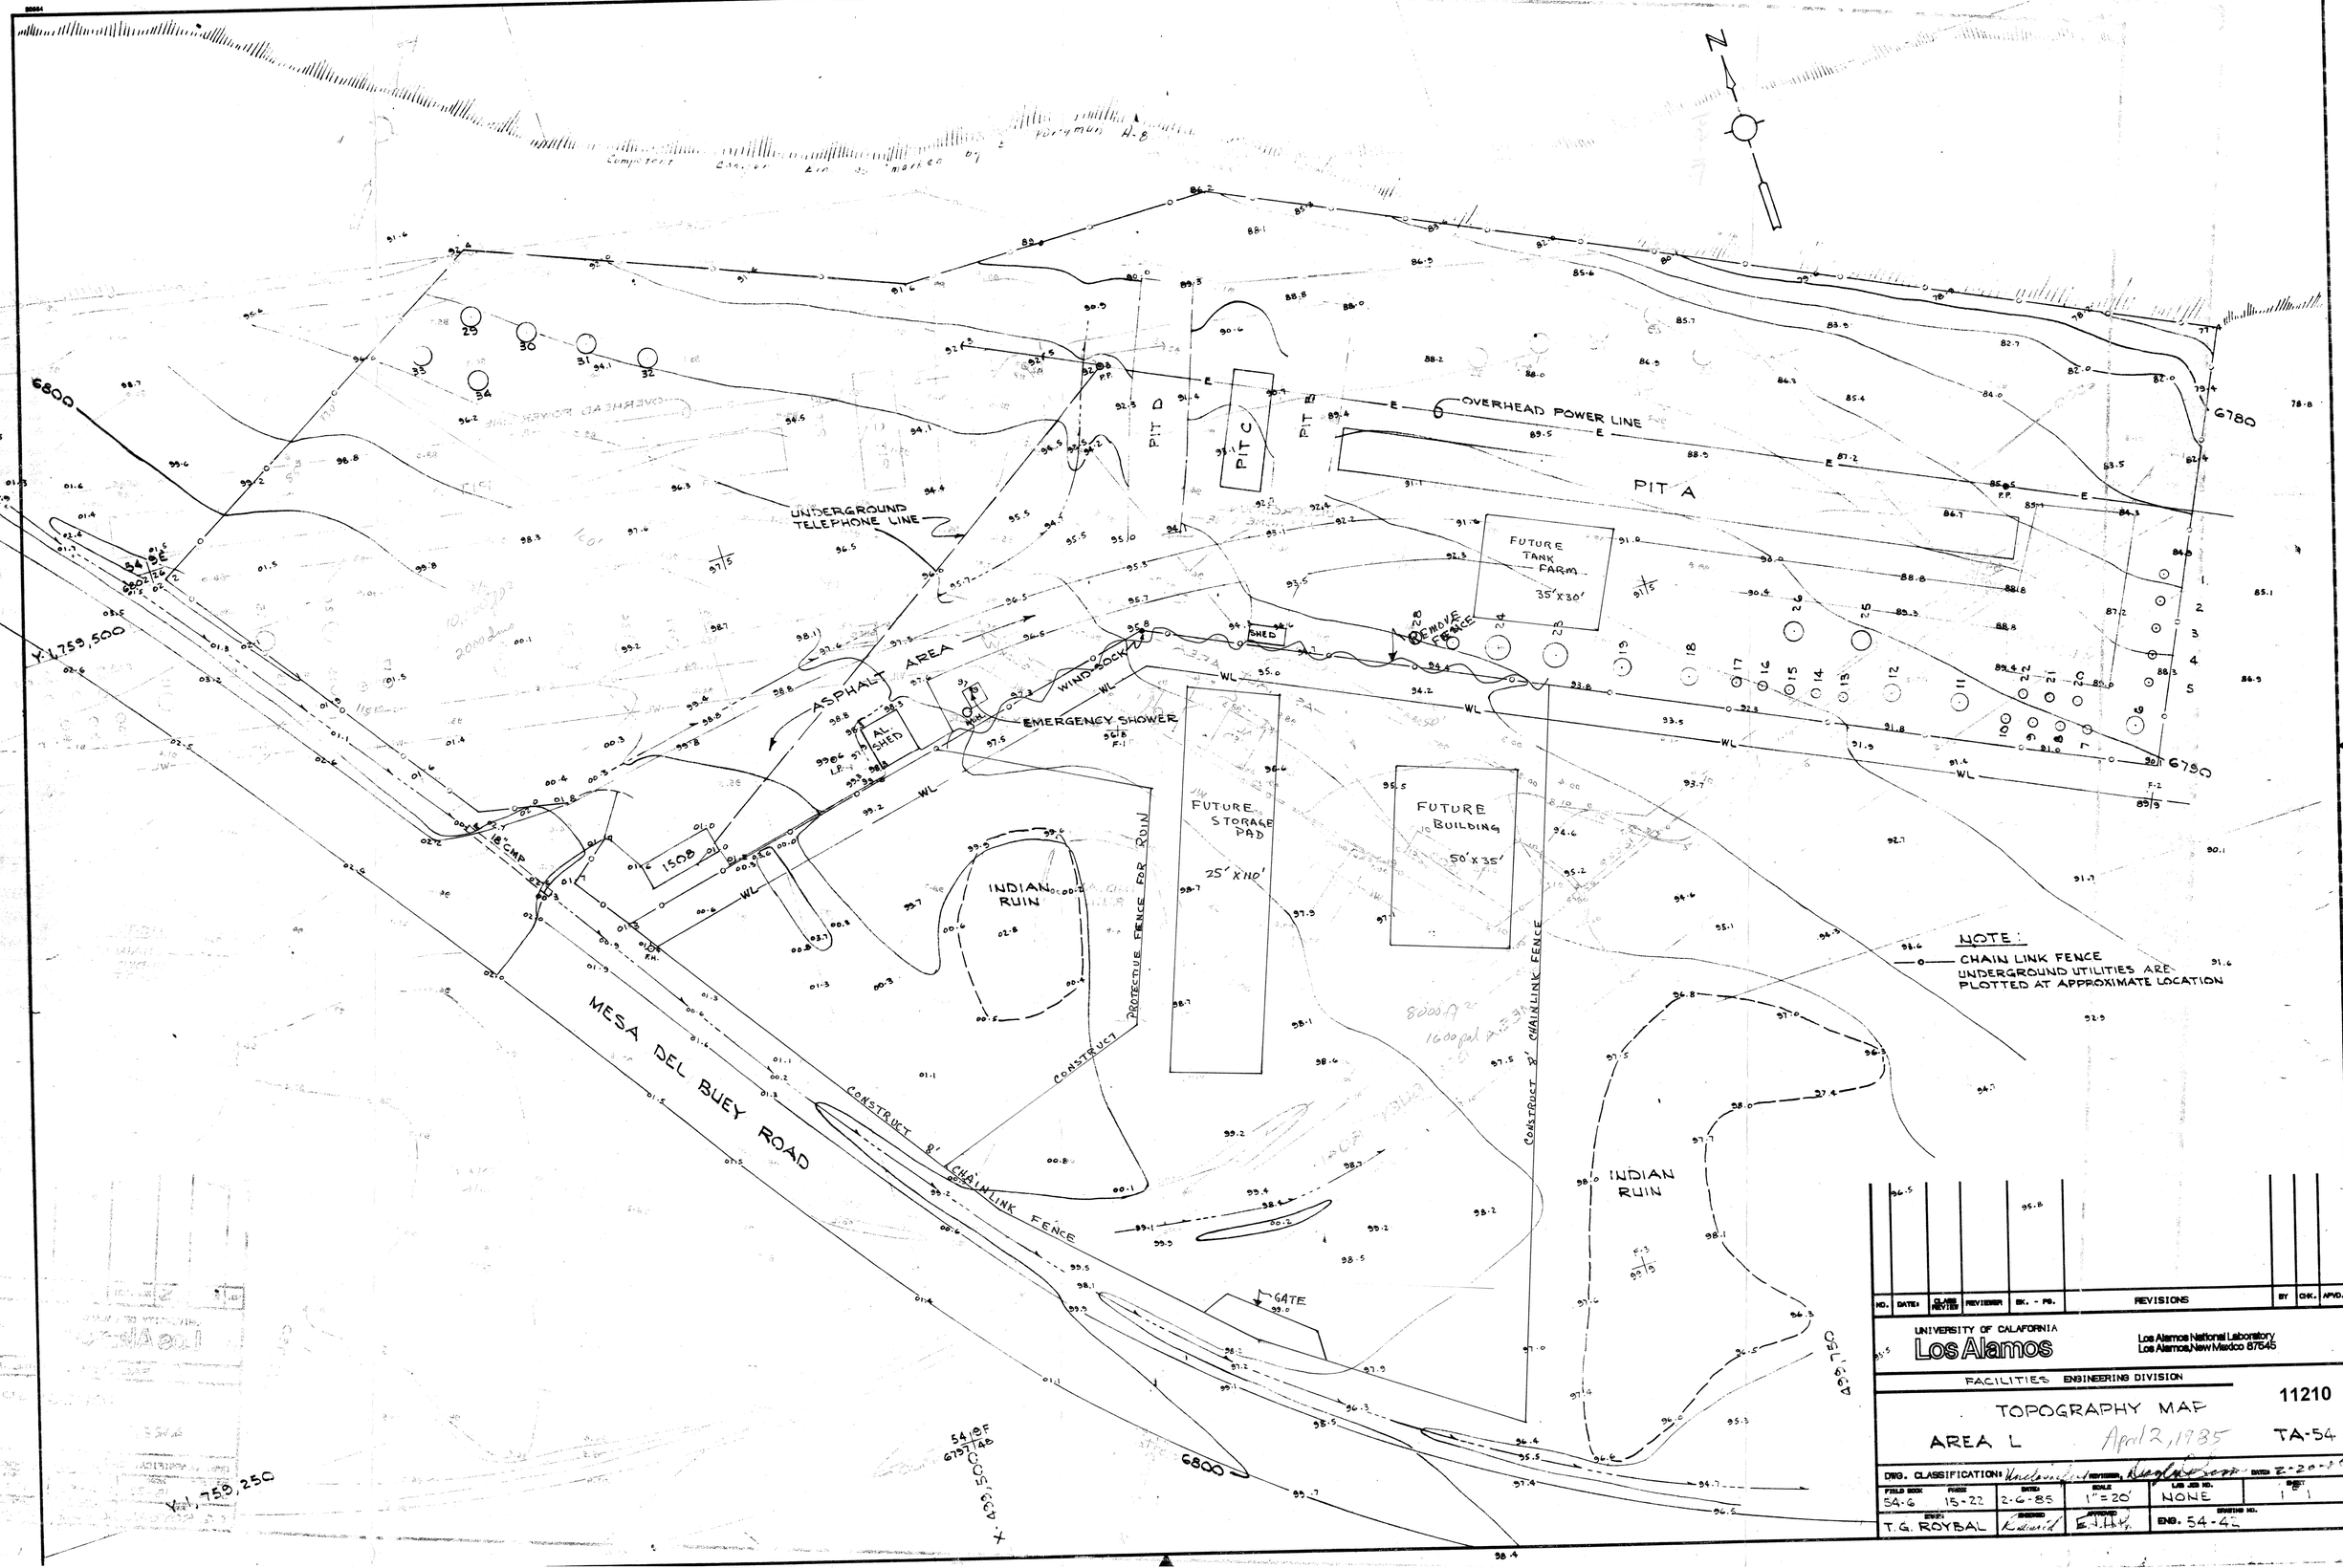

NO.	DATE	CLASS REVIEW	REVIEWER	BK. - PG.	REVISIONS	BY	CHK.	APVD.

UNIVERSITY OF CALAFORNIA
Los Alamos
Los Alamos National Laboratory
Los Alamos, New Mexico 87545

FACILITIES ENGINEERING DIVISION

11210

TOPOGRAPHY MAP

AREA L April 2, 1985 TA-54

DWG. CLASSIFICATION: Unclassified REVIEWER, [signature] DATE: 2-20-85

FIELD BOOK	PAGE	DATE	SCALE	LAB JOB NO.	SHEET
54-6	15-22	2-6-85	1" = 20'	NONE	1 of 1

DRAWN	CHECKED	APPROVED	DRAWING NO.
T.G. ROYBAL	[signature]	[signature]	ENG. 54-42

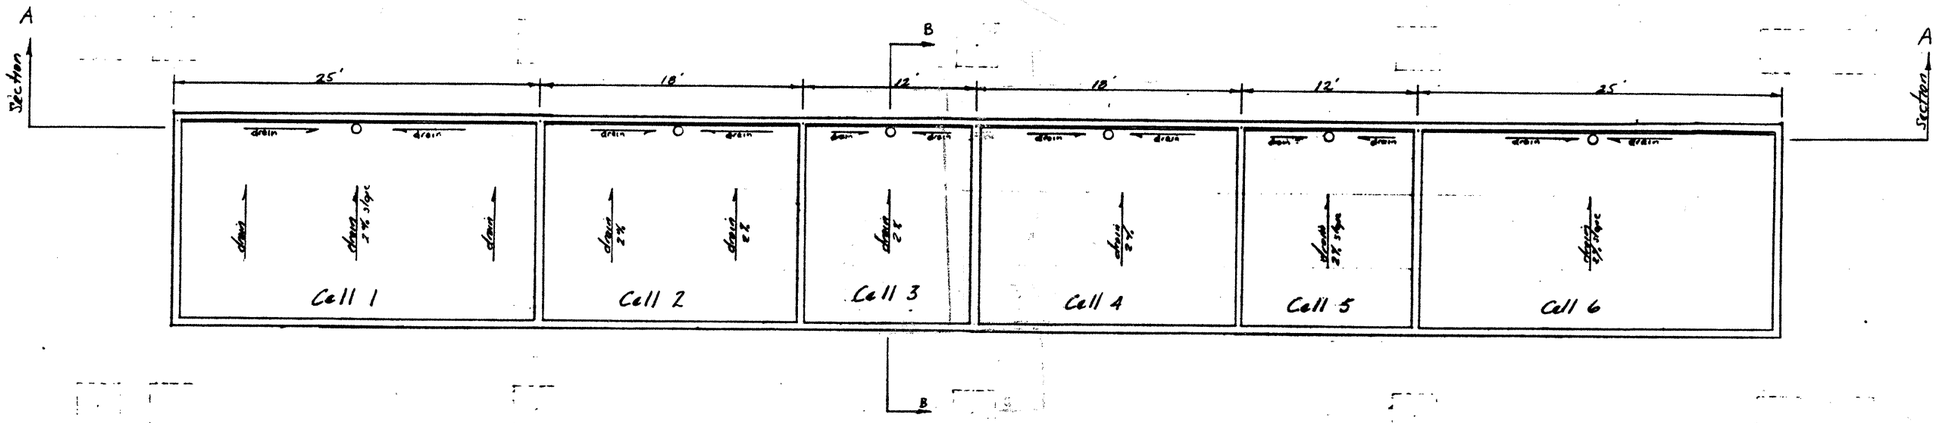

Scale 1" = 5'

0 5' 10' 15'
GRAPHICAL SCALE

Floor Plan of Pad with 8" Curbing

General Notes

1. Install 5 feet (min) high barrier wall between cells
2. Slope floors to drain toward sump
3. Metal grading will be used to store drums 8" above floor level
4. Concrete will have a compressive strength of 4000 psi @ 28 days.
5. Paint floor with a primer and epoxy paint.
6. Access for pallet stacking will be from two sides
7. Pallets hold 55 gallon drums and will be stacked two high

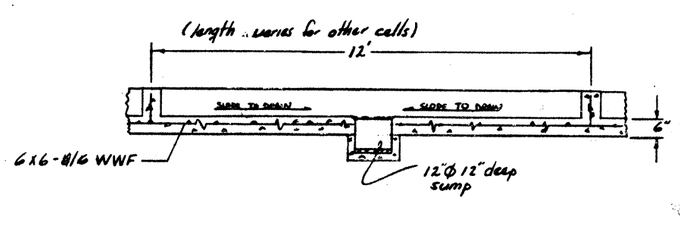

Scale 1" = 2'

0 2' 4'

Section A-A of Cell 3 (typical)

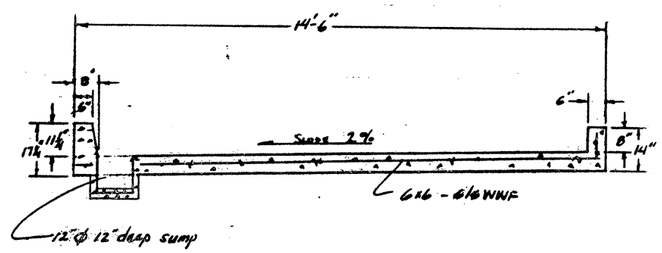

Scale 1" = 2'

0 2' 4'

Section B-B of Cell 3 (typical)

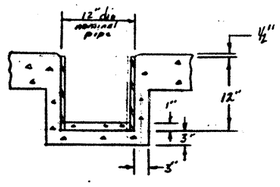

Sump Detail

No Scale

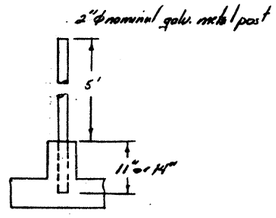

Post installation Detail

If used for barrier wall construction

ENGINEERS WORKPRINT
M SALAZAR HSE-7 Feb 1985
AREA L TA-54
HAZARDOUS CHEMICALS STORAGE PAD
SHEET 1

11210

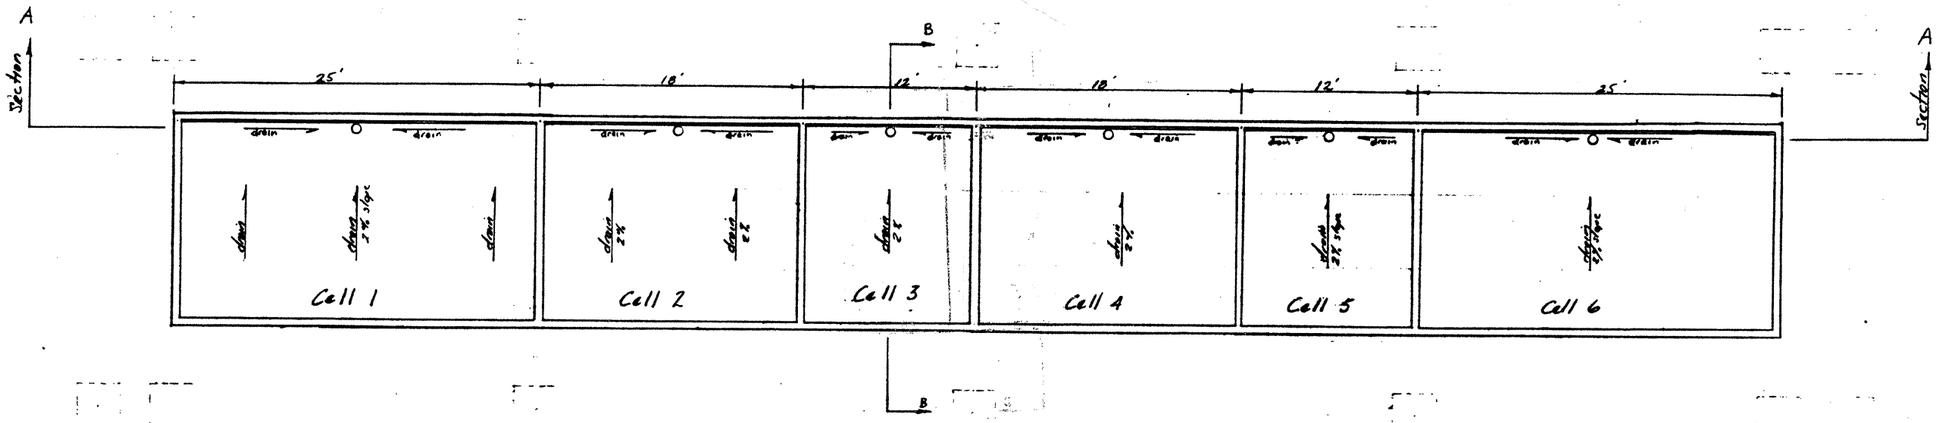

Scale 1" = 5'

0 5' 10' 15'
GRAPHICAL SCALE

Floor Plan of Pad with 8" Curbing

General Notes

1. Install 5 feet (min) high barrier wall between cells
2. Slope floors to drain toward sump
3. Metal grading will be used to store drums 8" above floor level
4. Concrete will have a compressive strength of 4000 psi @ 28 days.
5. Paint floor with a primer and epoxy paint.
6. Access for pallet stacking will be from two sides
7. Pallets hold 55 gallon drums and will be stacked two high

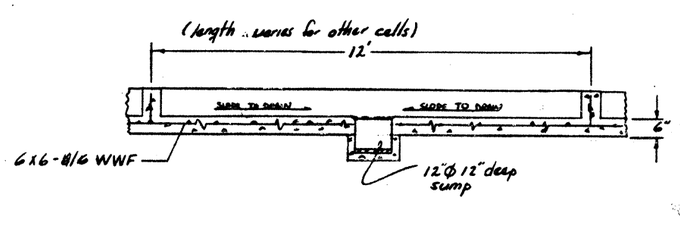

Scale 1" = 2'

0 2' 4'

Section A-A of Cell 3 (typical)

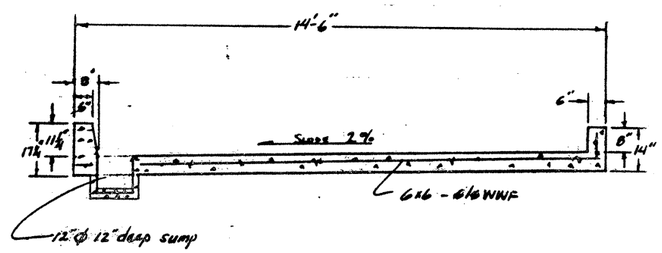

Scale 1" = 2'

0 2' 4'

Section B-B of Cell 3 (typical)

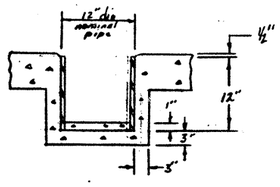

Sump Detail

No Scale

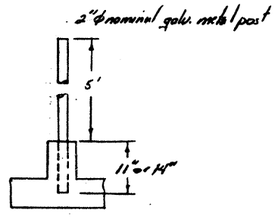

Post installation Detail

If used for barrier wall construction

ENGINEERS WORKPRINT
M SALAZAR HSE-7 Feb 1985
AREA L TA-54
HAZARDOUS CHEMICALS STORAGE PAD
SHEET 1

11210