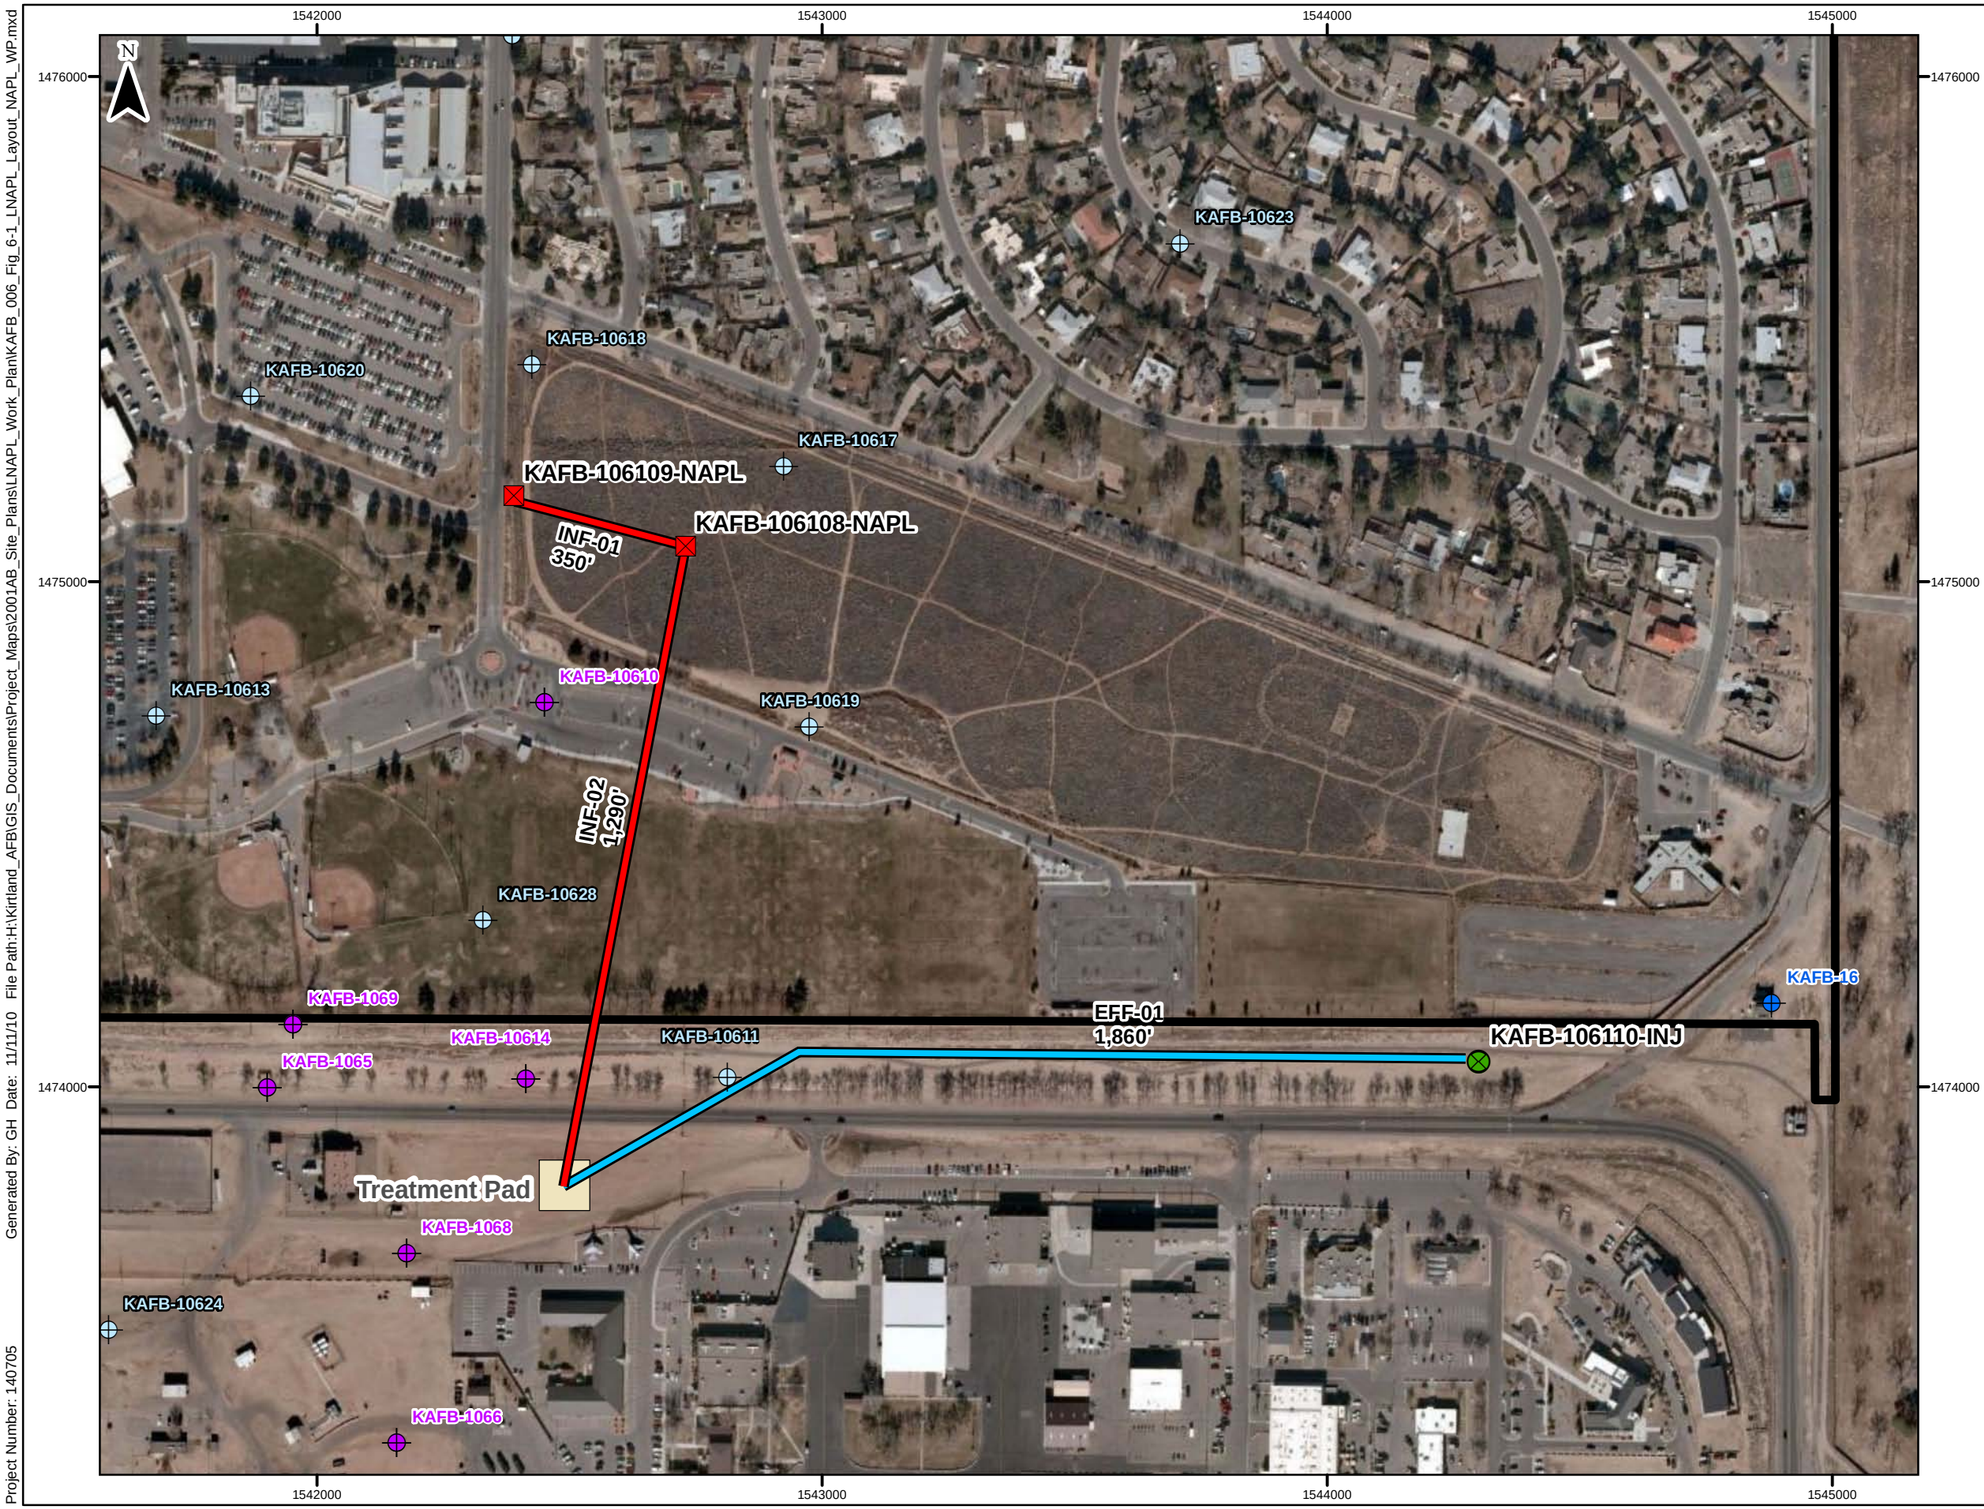

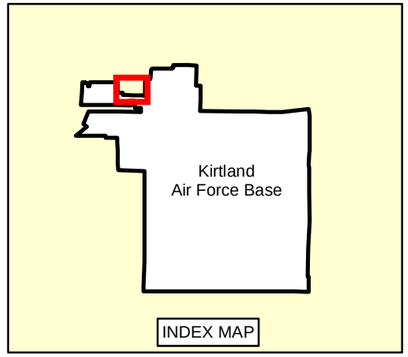

- Injection Well
- NAPL Containment
- Existing Monitoring Well for LNAPL Sampling
- Water Well/Monitoring Well
- Existing Monitoring Well
- Effluent Pipeline
- Influent Pipeline
- Treatment System Pad
- Installation Boundary

0 250 500 Feet

1 Inch = 300 ft

Projection : NAD_1983_StatePlane_New_Mexico_Central_FIPS_3002_Feet

BULK FUELS FACILITY
KIRTLAND AIR FORCE BASE, NEW MEXICO

FIGURE 6-1

LNAPL CONTAINMENT SYSTEM
LAYOUT

Generated By: GH Date: 11/11/10 File Path:H:\Kirtland_AFB\GIS_Documents\Project_Maps\2001AB_Site_Plans\LNAPL_Work_Plan\KAFB_006_Fig_6-1_LNAPL_Layout_NAPL_WP.mxd

Project Number: 140705