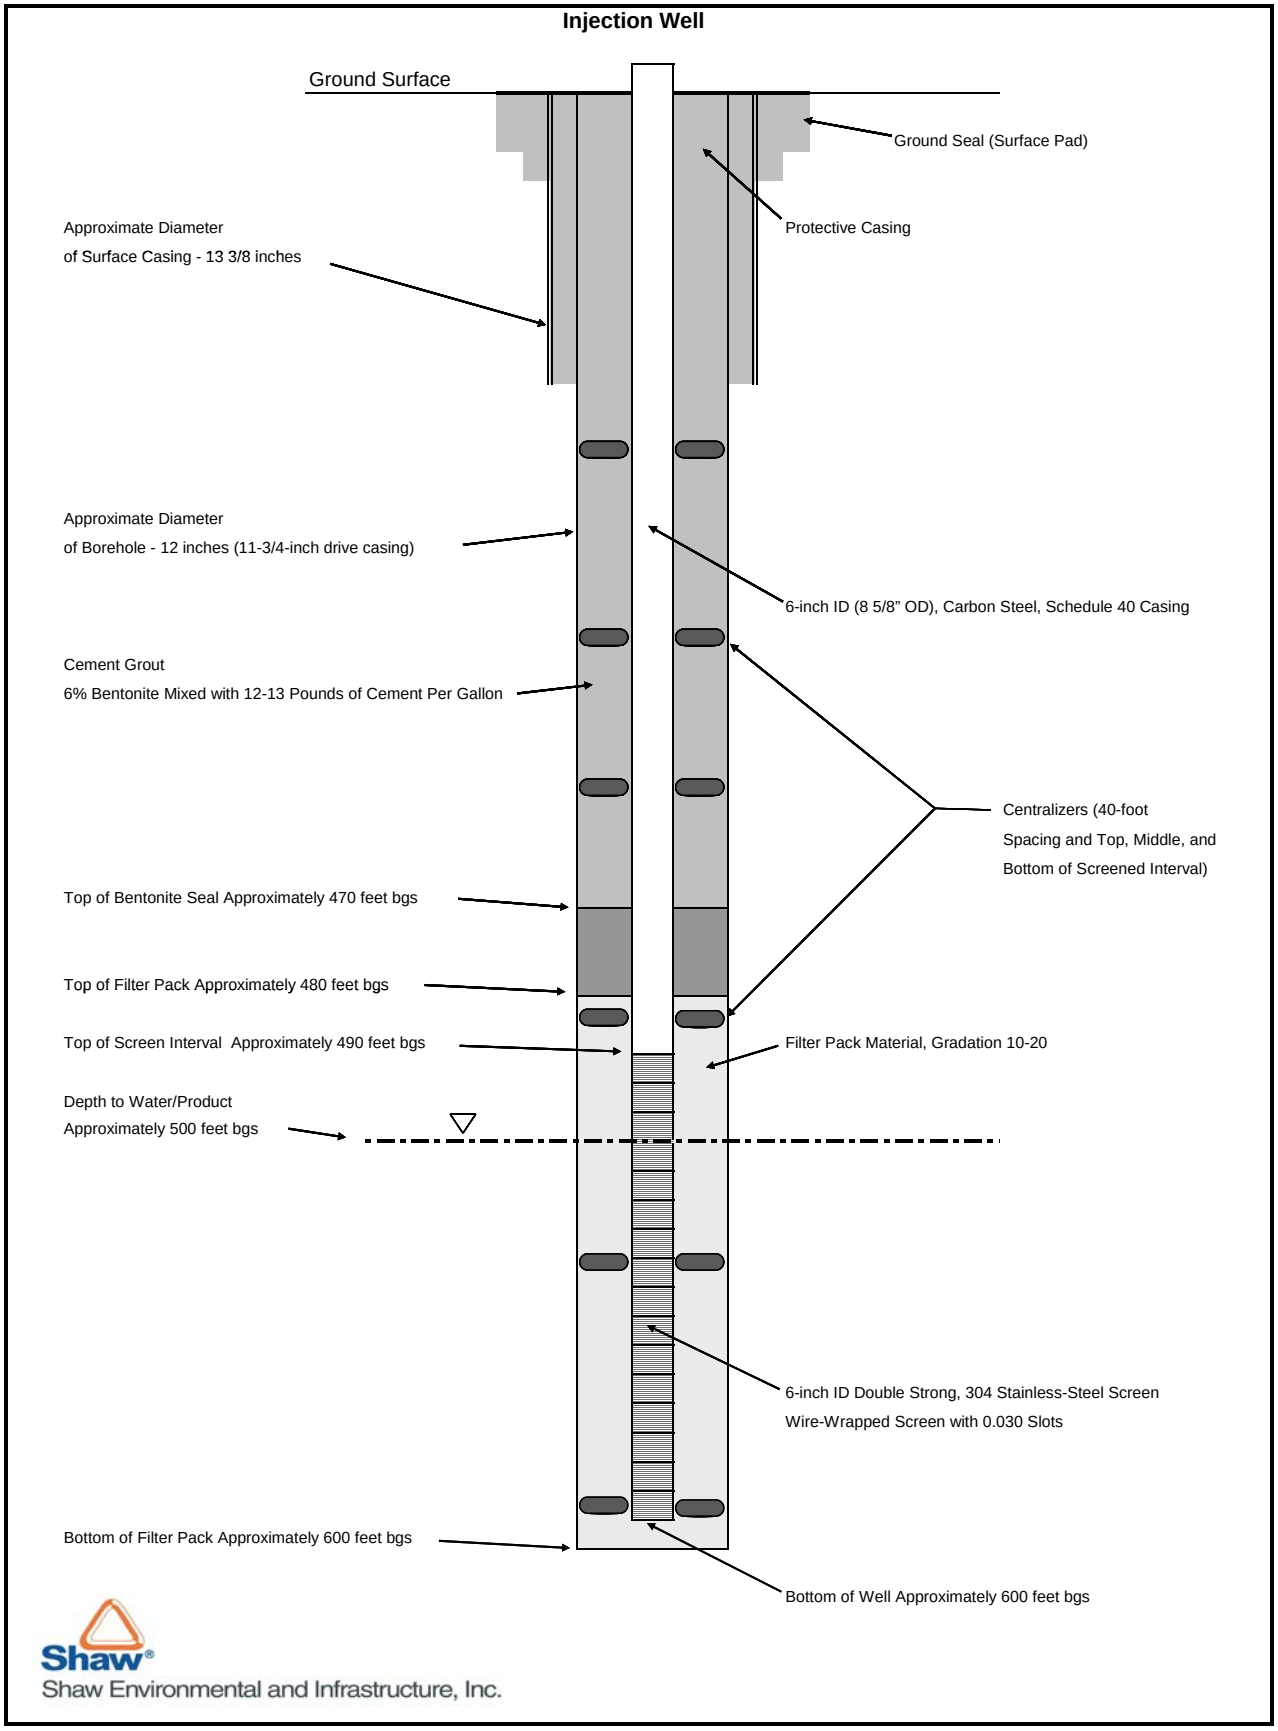

Figure 6-3. Injection Well Construction