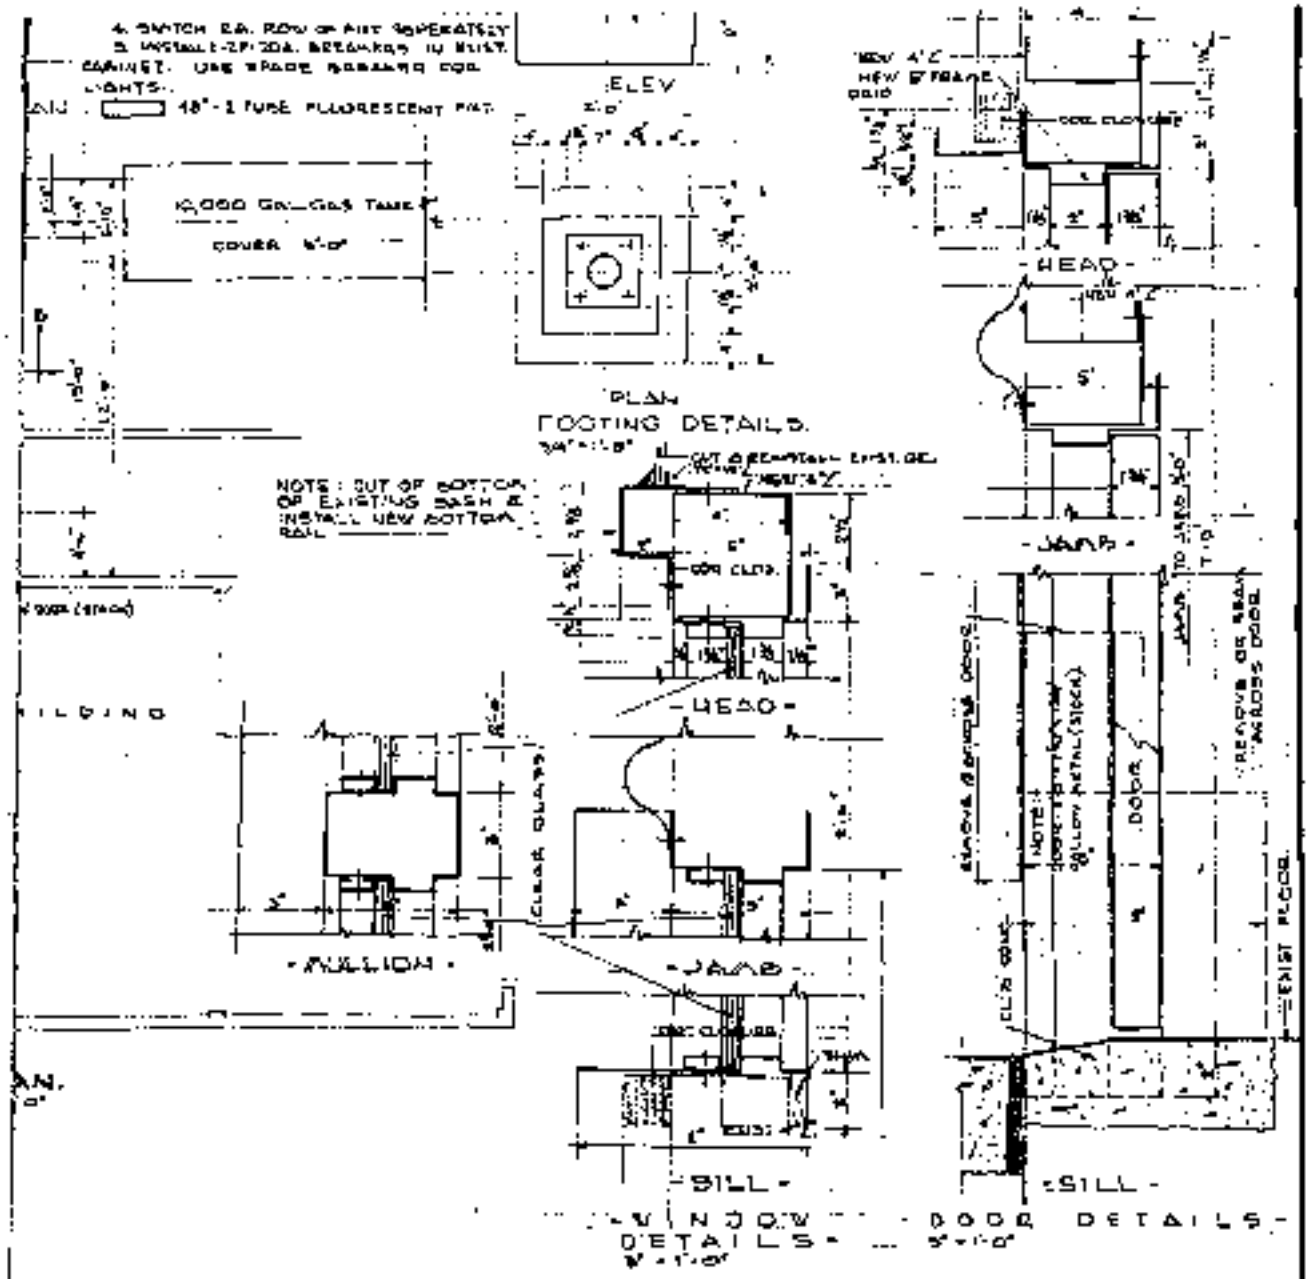

U. S. ATOMIC ENERGY COMMISSION	LOS ALAMOS, NEW MEXICO	
	ZIA MOTOR POOL - NEW SERVICE STATION FACILITIES (TOWNSITE)	DRAWING NO. Z-1076
	1240 TRINITY DRIVE LOS ALAMOS, N. M.	DRAWN / CHECKED JPH
	THE ZIA COMPANY	DATE / SHEET OF
REVISIONS	SUBMITTED / RECOMMENDED / APPROVED	1 / 1

ENG-C 48494

10381

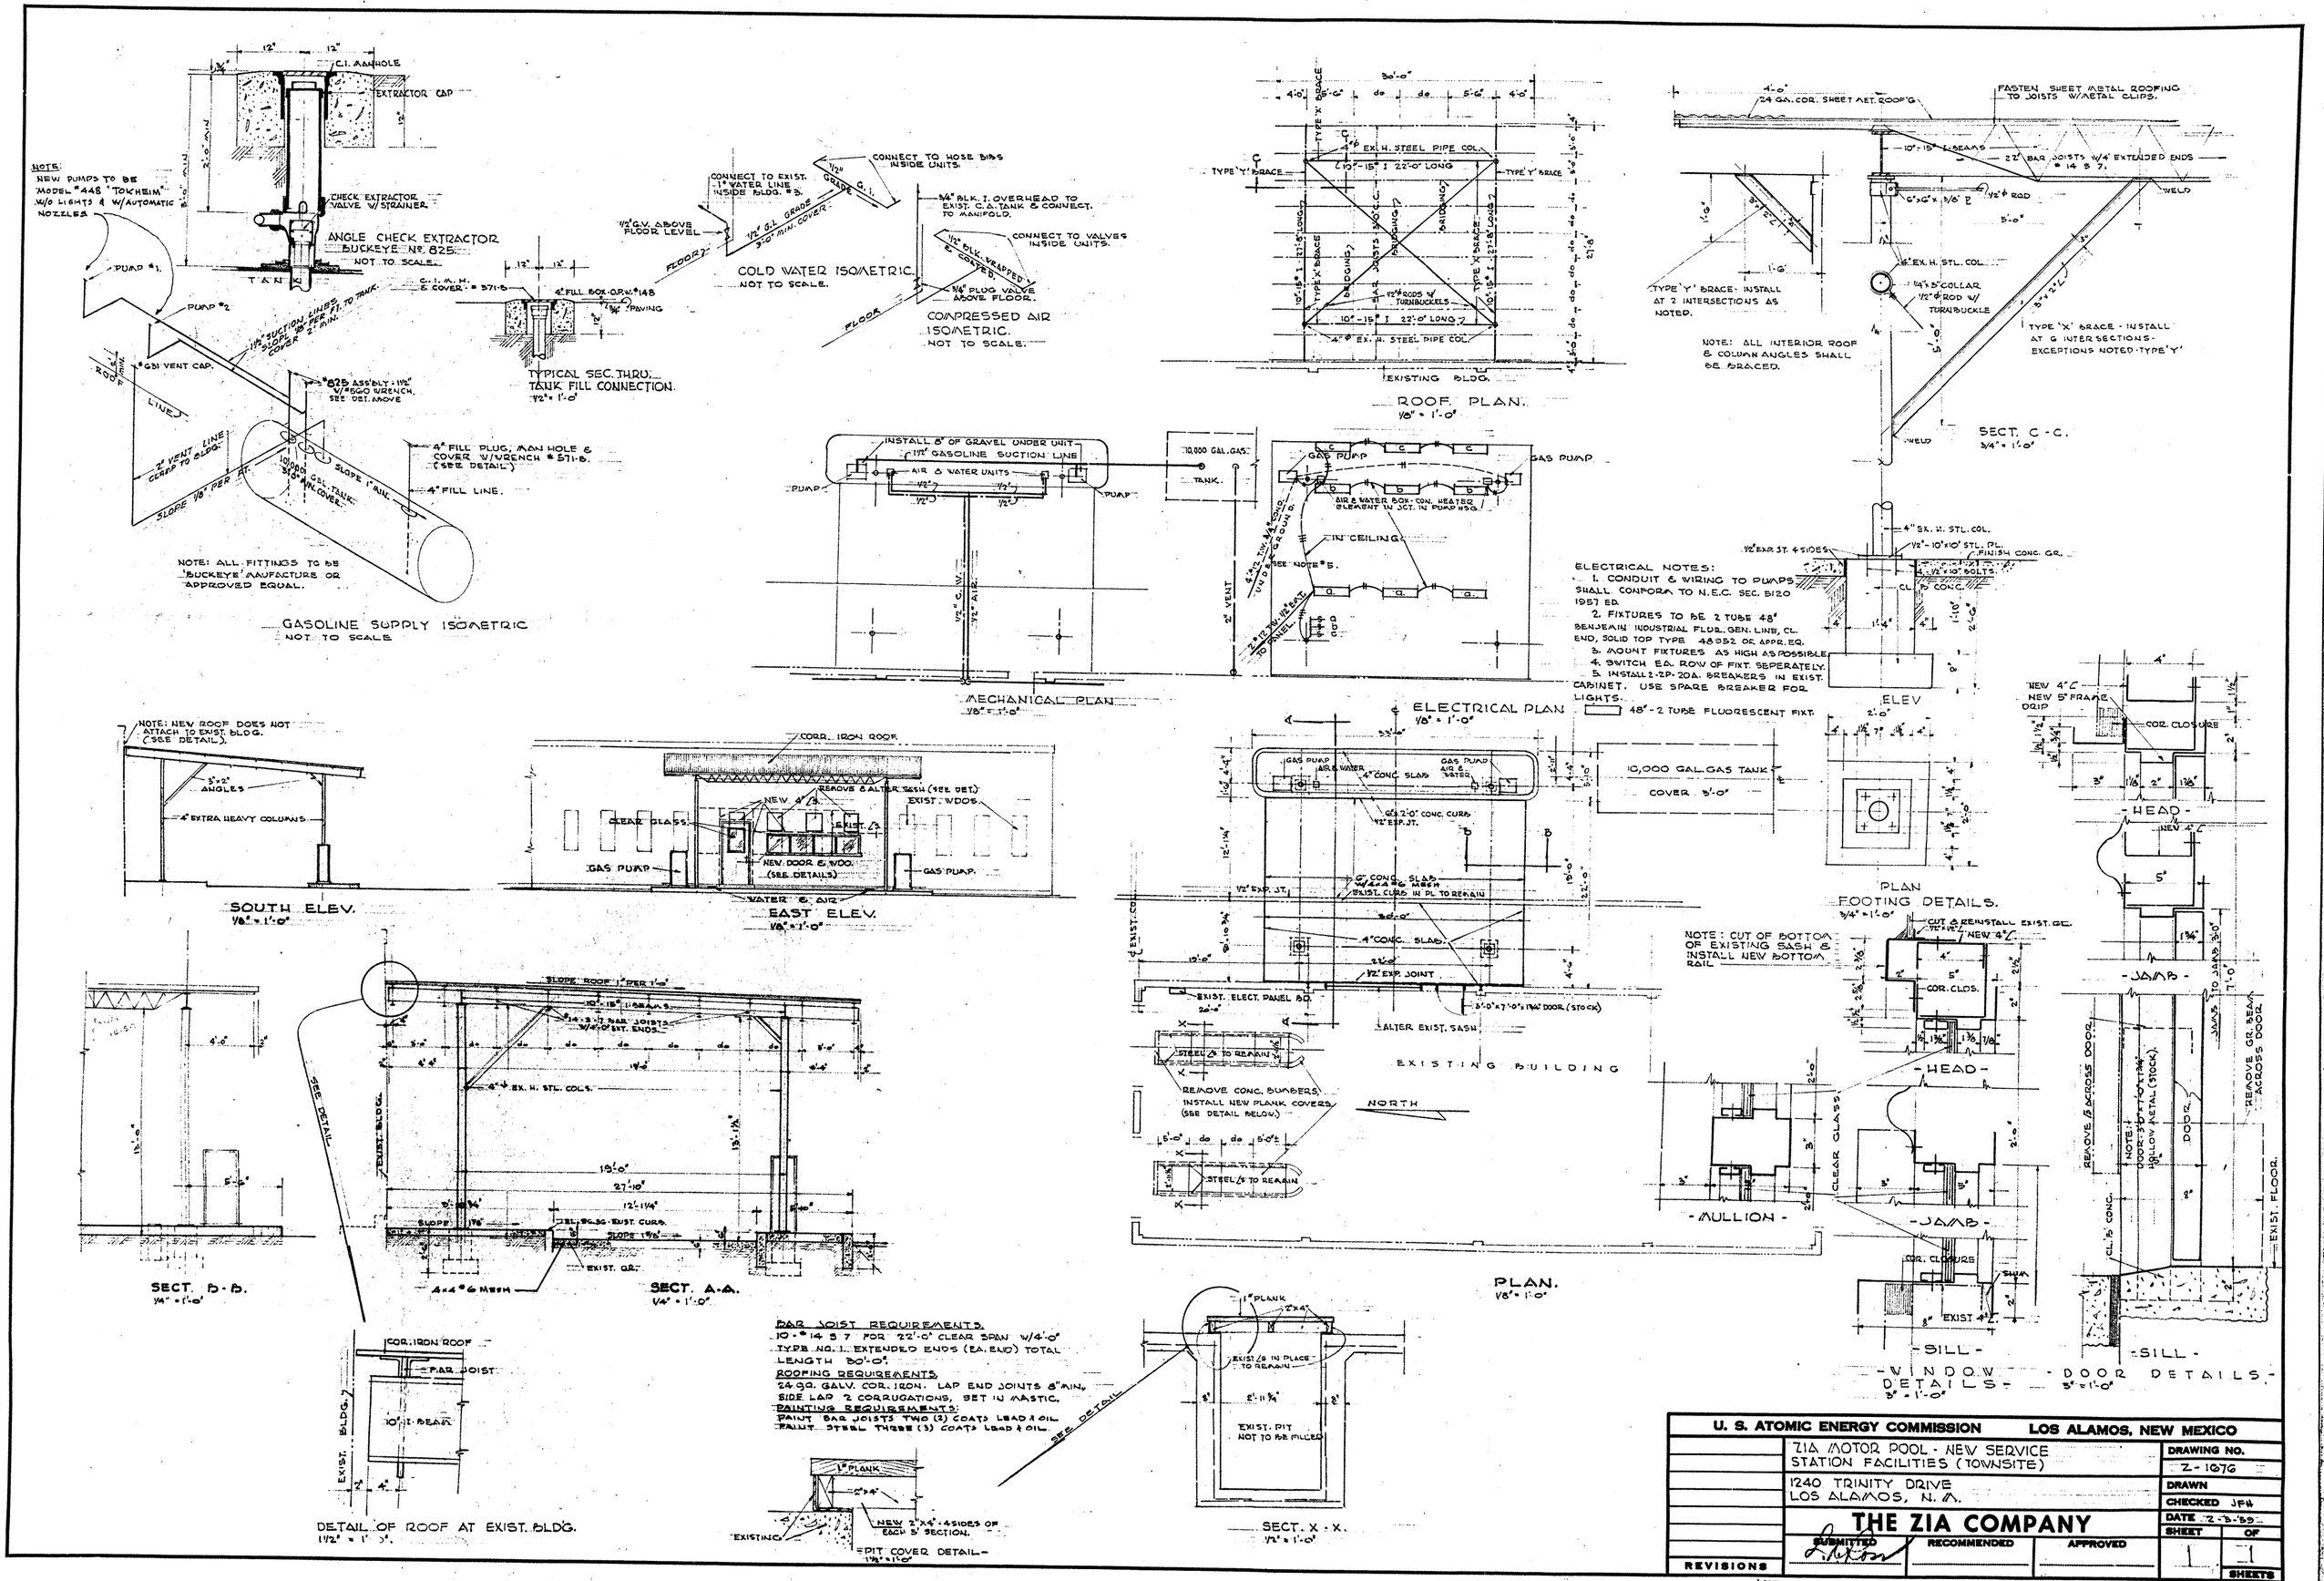

U. S. ATOMIC ENERGY COMMISSION	LOS ALAMOS, NEW MEXICO	
	ZIA MOTOR POOL - NEW SERVICE STATION FACILITIES (TOWNSITE)	DRAWING NO. Z-1076
	1240 TRINITY DRIVE LOS ALAMOS, N. M.	DRAWN
		CHECKED JFH
	THE ZIA COMPANY	DATE 2-6-59
	SUBMITTED / RECOMMENDED / APPROVED	SHEET 1 OF 1 SHEETS
REVISIONS		

MF ENG-C 48494

MICROFILMED FROM BEST AVAILABLE MATERIAL

10381