Figure 5-2. Typical Soil Vapor Monitoring Well Installation

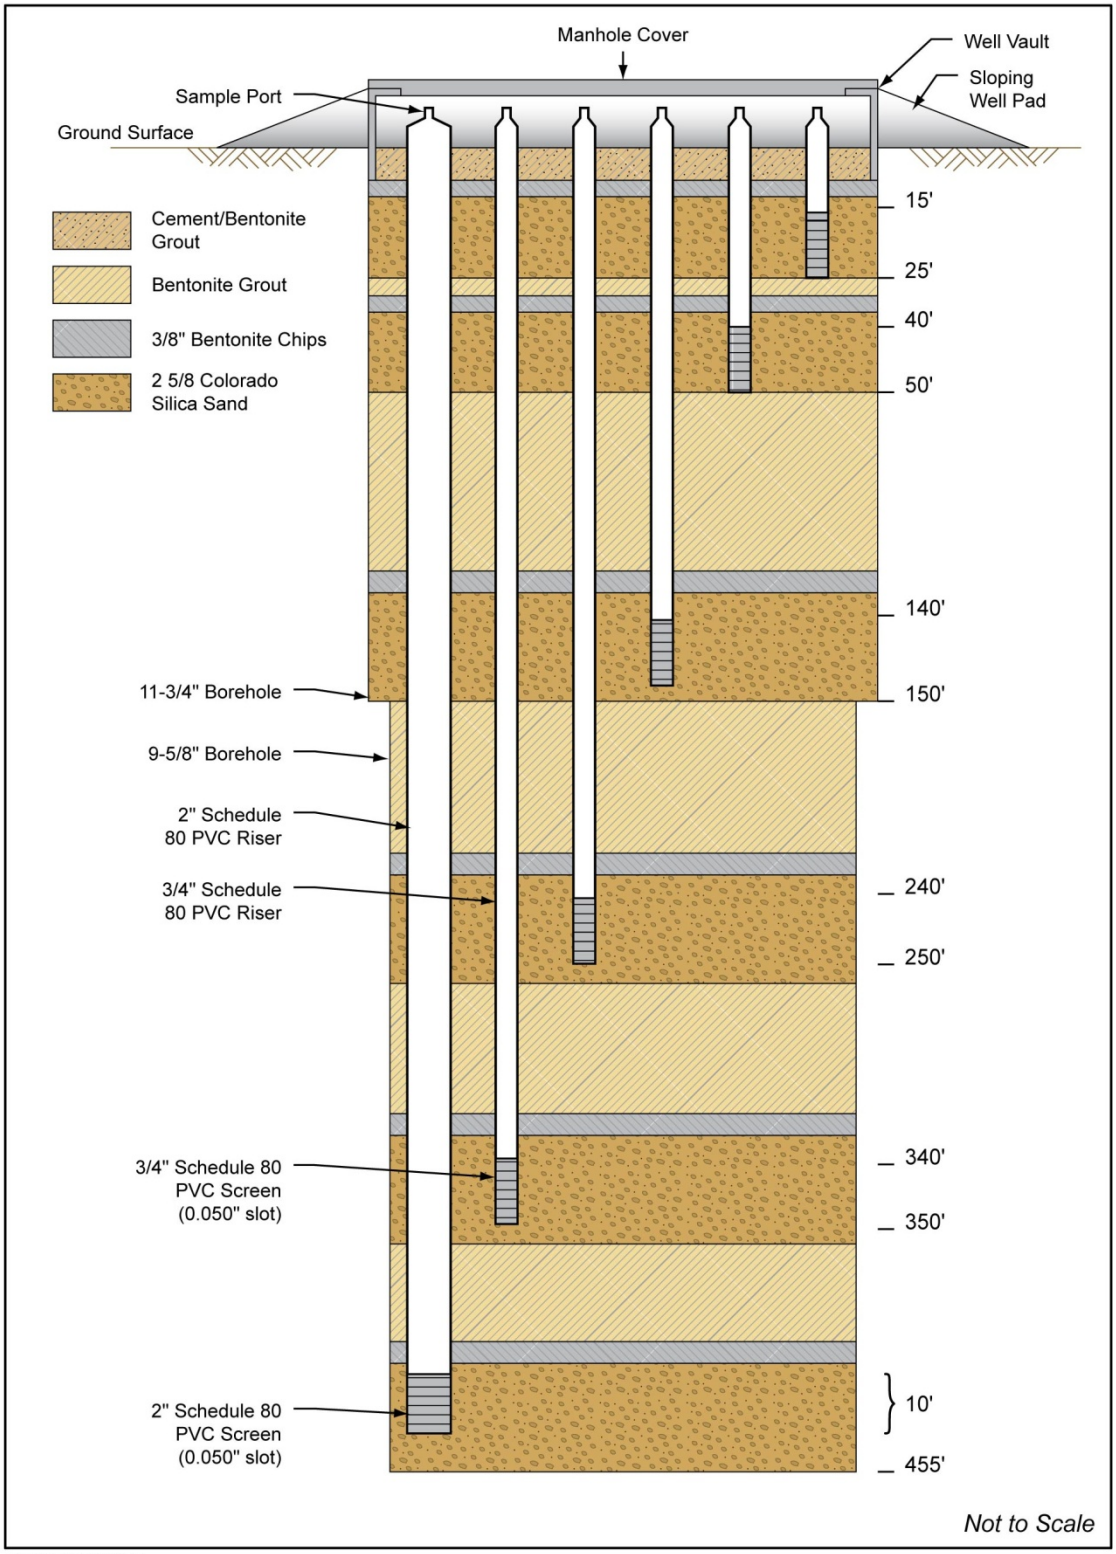

140705.AB400000 A1